WESTF Y WELL COMPLETION DIA RAM

200-I

Elevation of Inner Casing: 4839.91' a.m.s.l.

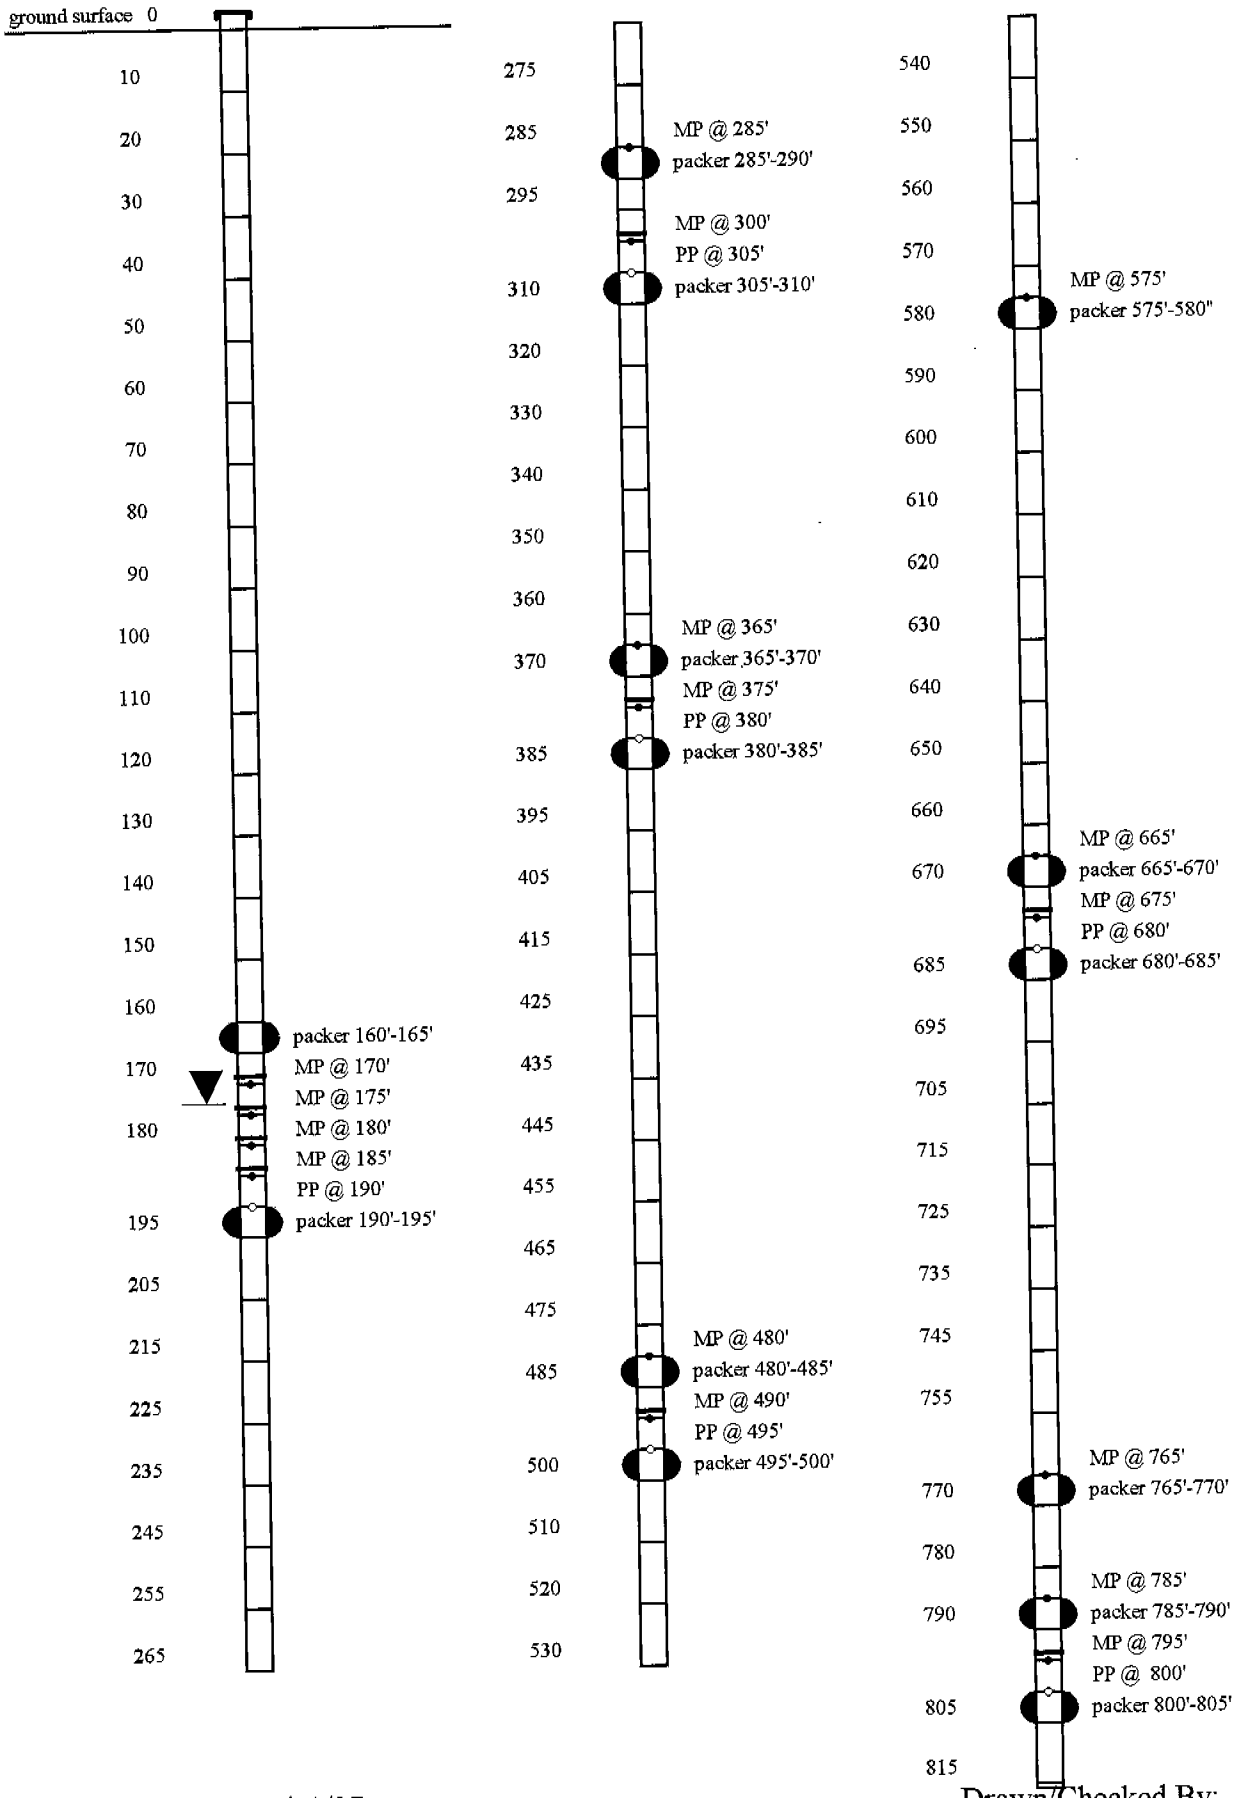

Installation Date: 6/20/97
Installed By: ATSC
Elevation (BC): 4837.79' a.m.s.l.

Drawn/Checked By: PSE/MGC
MP Depth: 815'
Borehole Depth: 838'