WELL COMPLETION DIAGRAM NASA-4

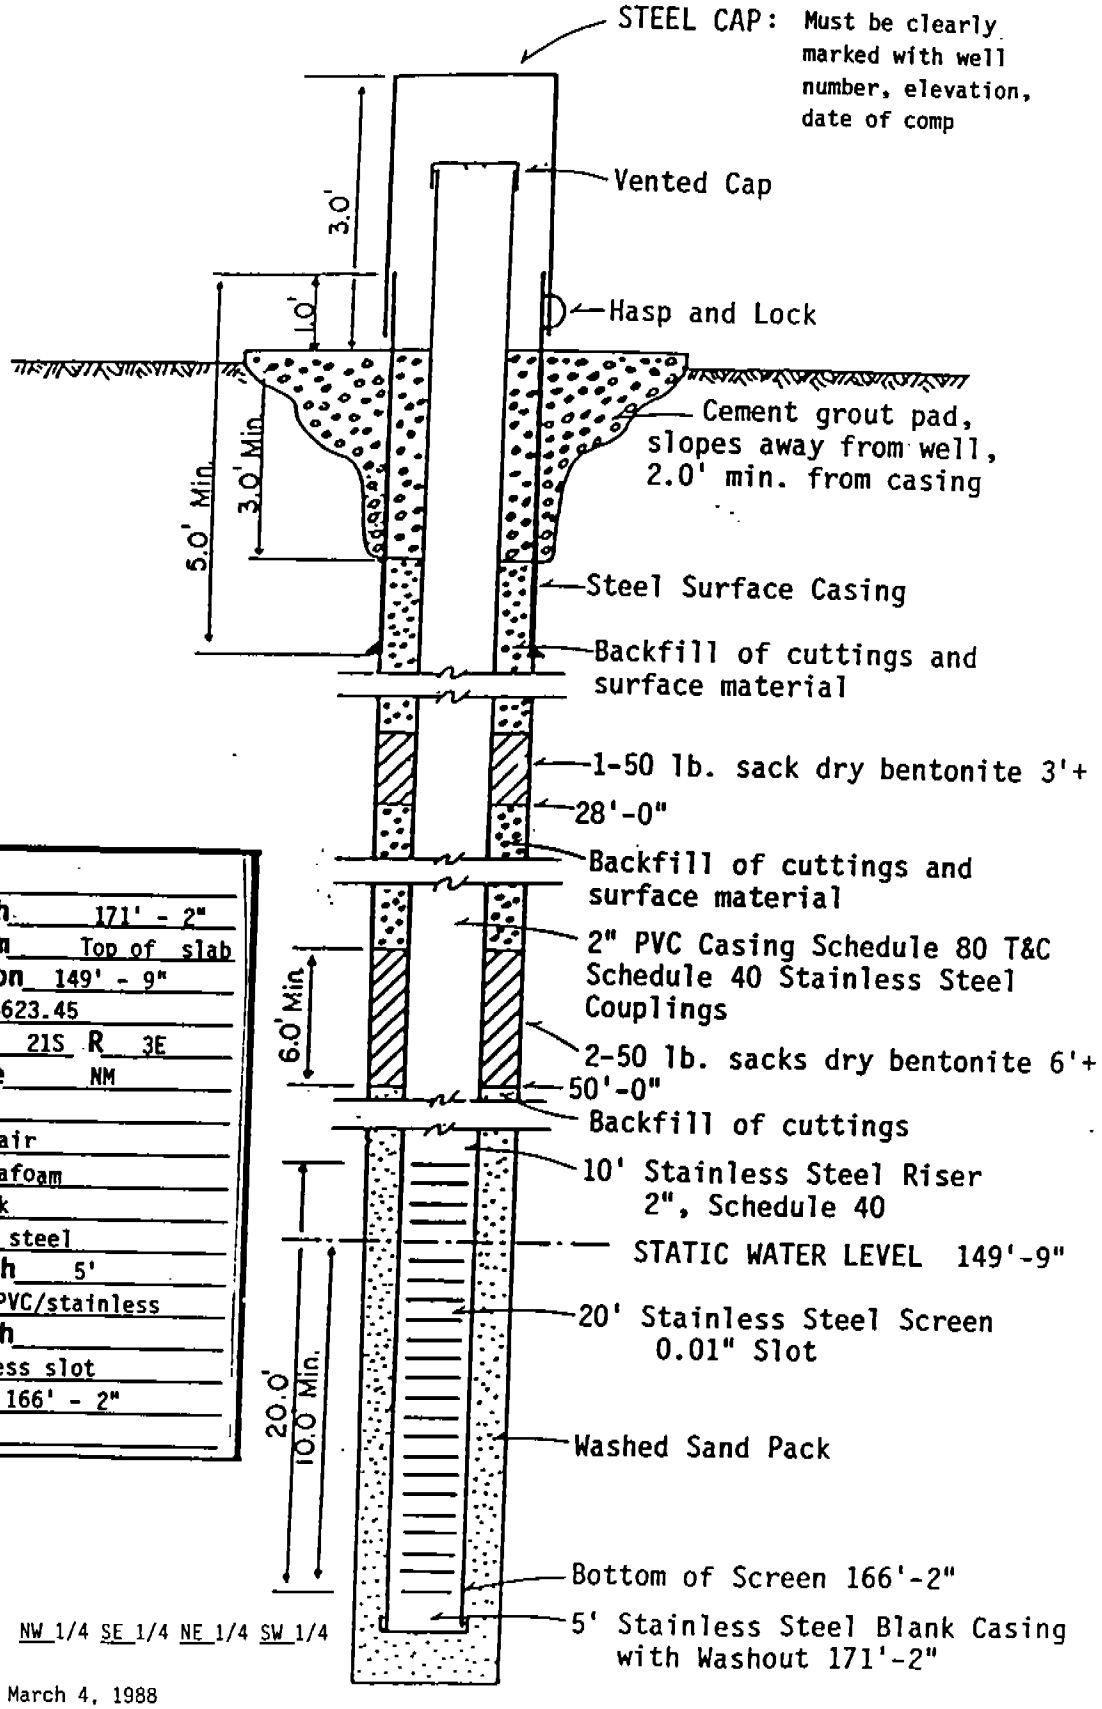

CLIENT NASA
Well Number 4 **Depth** 171' - 2"
Elev. 4770.20 **Datum** Top of slab
Water Level at Completion 149' - 9"
Water Level Elevation 4623.45
SW¼ SW¼ SE¼ **Sec.** 2 **T** 21S **R** 3E
County Dona Ana **State** NM
Driller Larjon
Drilling Method Rotary air
Drilling Fluid(s) versafoam
Compl. Method general pack
Surface Casing Type 6" steel
I.D. _____ **O.D.** _____ **Depth** 5'
Inner Casing Type Sch 80 PVC/stainless
I.D. 2" **O.D.** _____ **Depth** _____
Screen Type 0.01" stainless slot
Screened From 146' - 2" to 166' - 2"

Elevation of concrete slab = 4770.44 NW 1/4 SE 1/4 NE 1/4 SW 1/4

Section quarters and elevation amended March 4, 1988