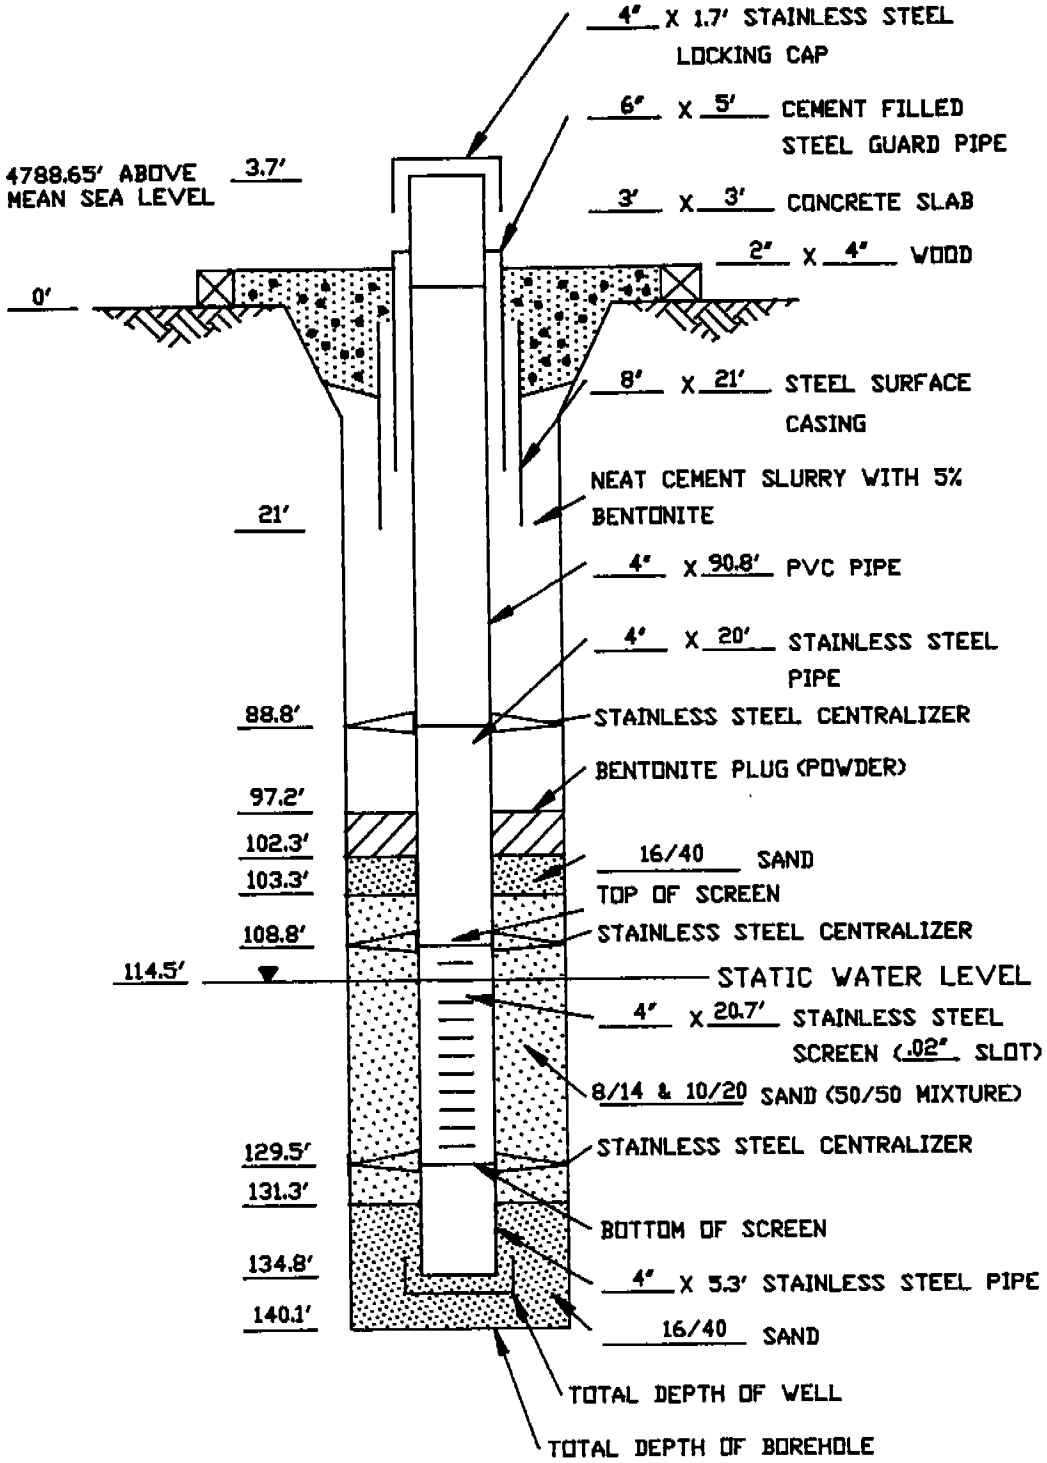

MONITOR WELL 200-D-109 COMPLETION DIAGRAM