WESTF WELL COMPLETION DIA M
600-E

Elevation of Inner Casing: 4747.89' a.m.s.l.

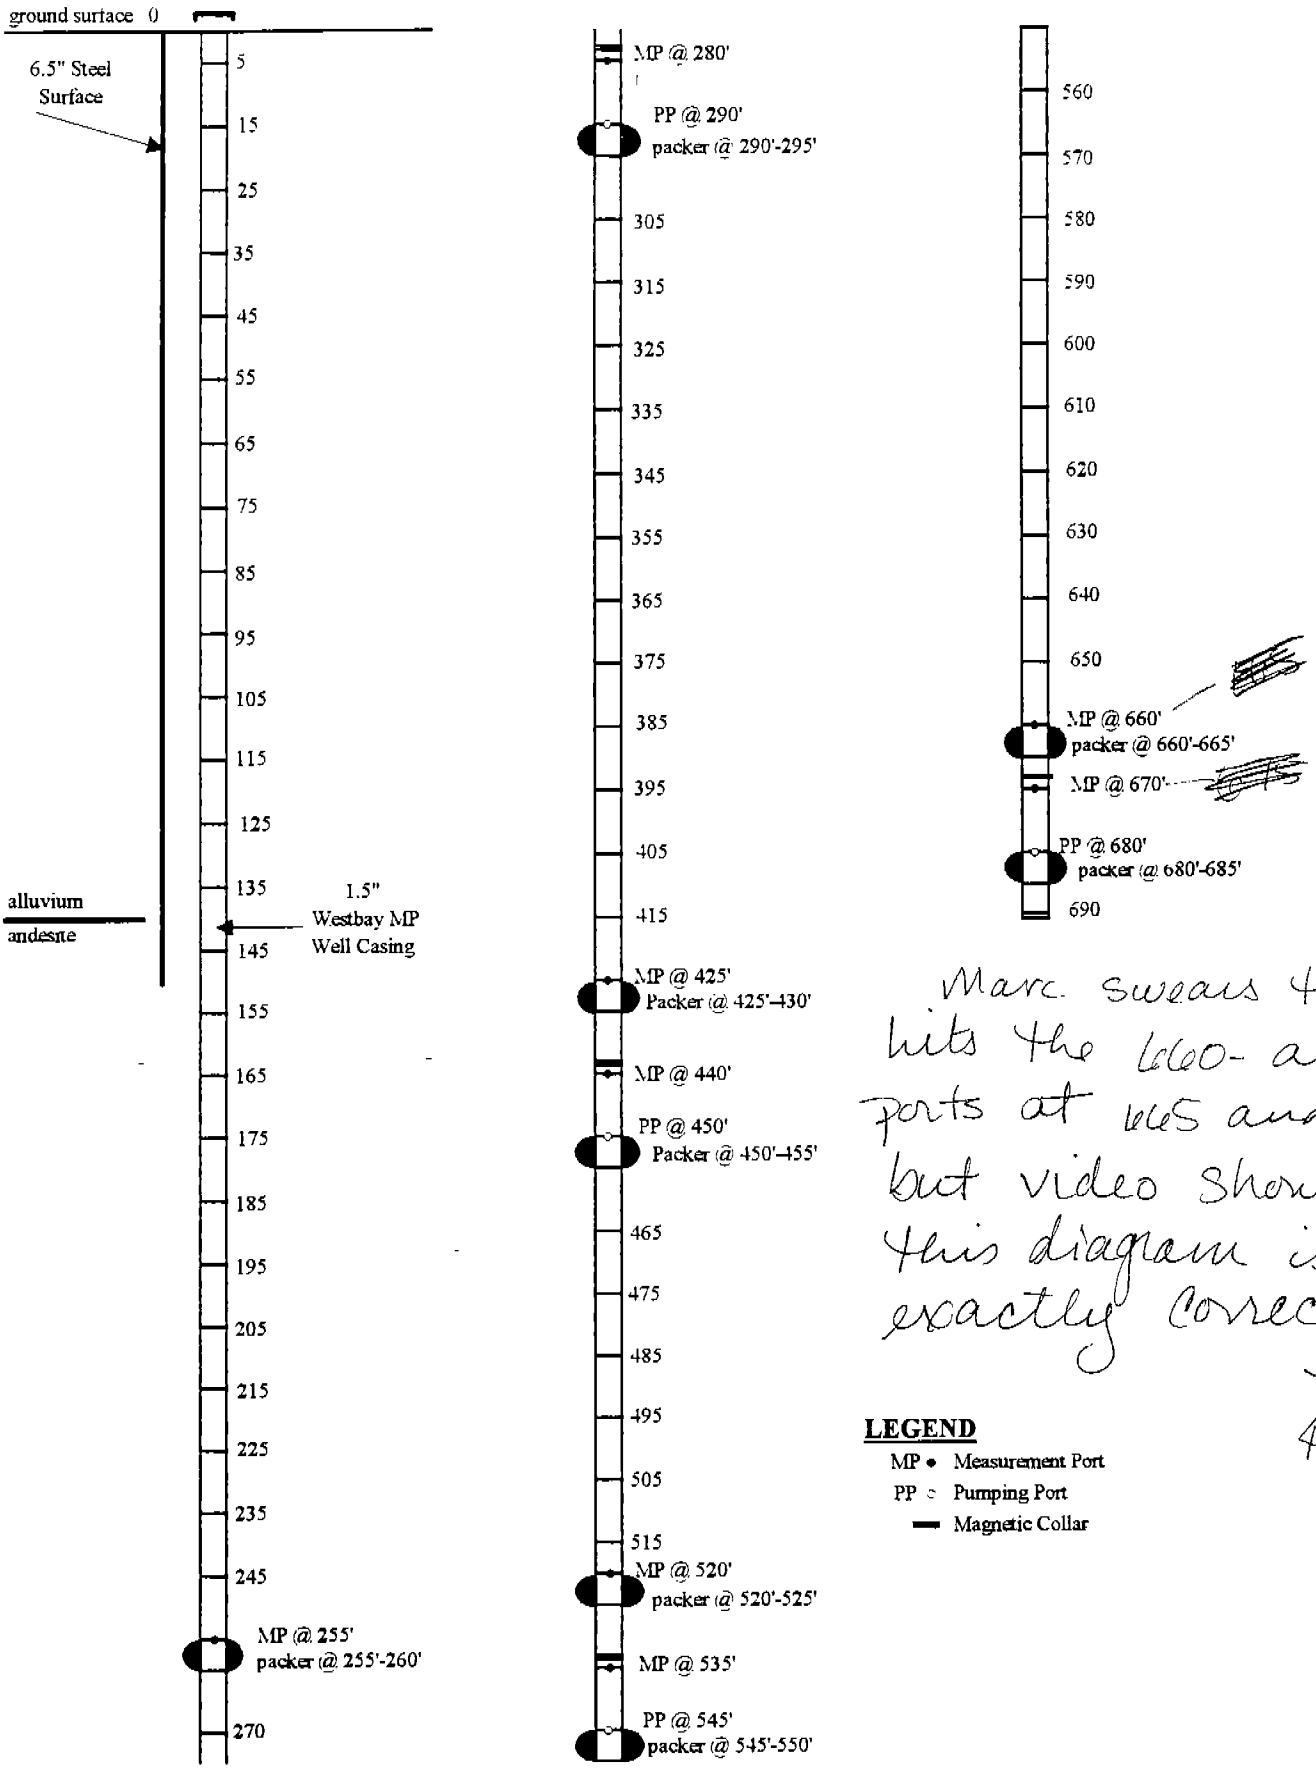

Marc swears that he hits the 660- and 670' ports at 665 and 675 but video shows that this diagram is exactly correct.

MR
4-10-98

LEGEND

MP • Measurement Port
PP ○ Pumping Port
▬ Magnetic Collar

Installation Date: 10/8-10/97
Installed By: ATSC
Elevation (BC): 4746.17' a.m.s.l.

Drawn/Checked By: MER/GCG
Borehole Depth: 703' (logged)
MP Depth: 690'