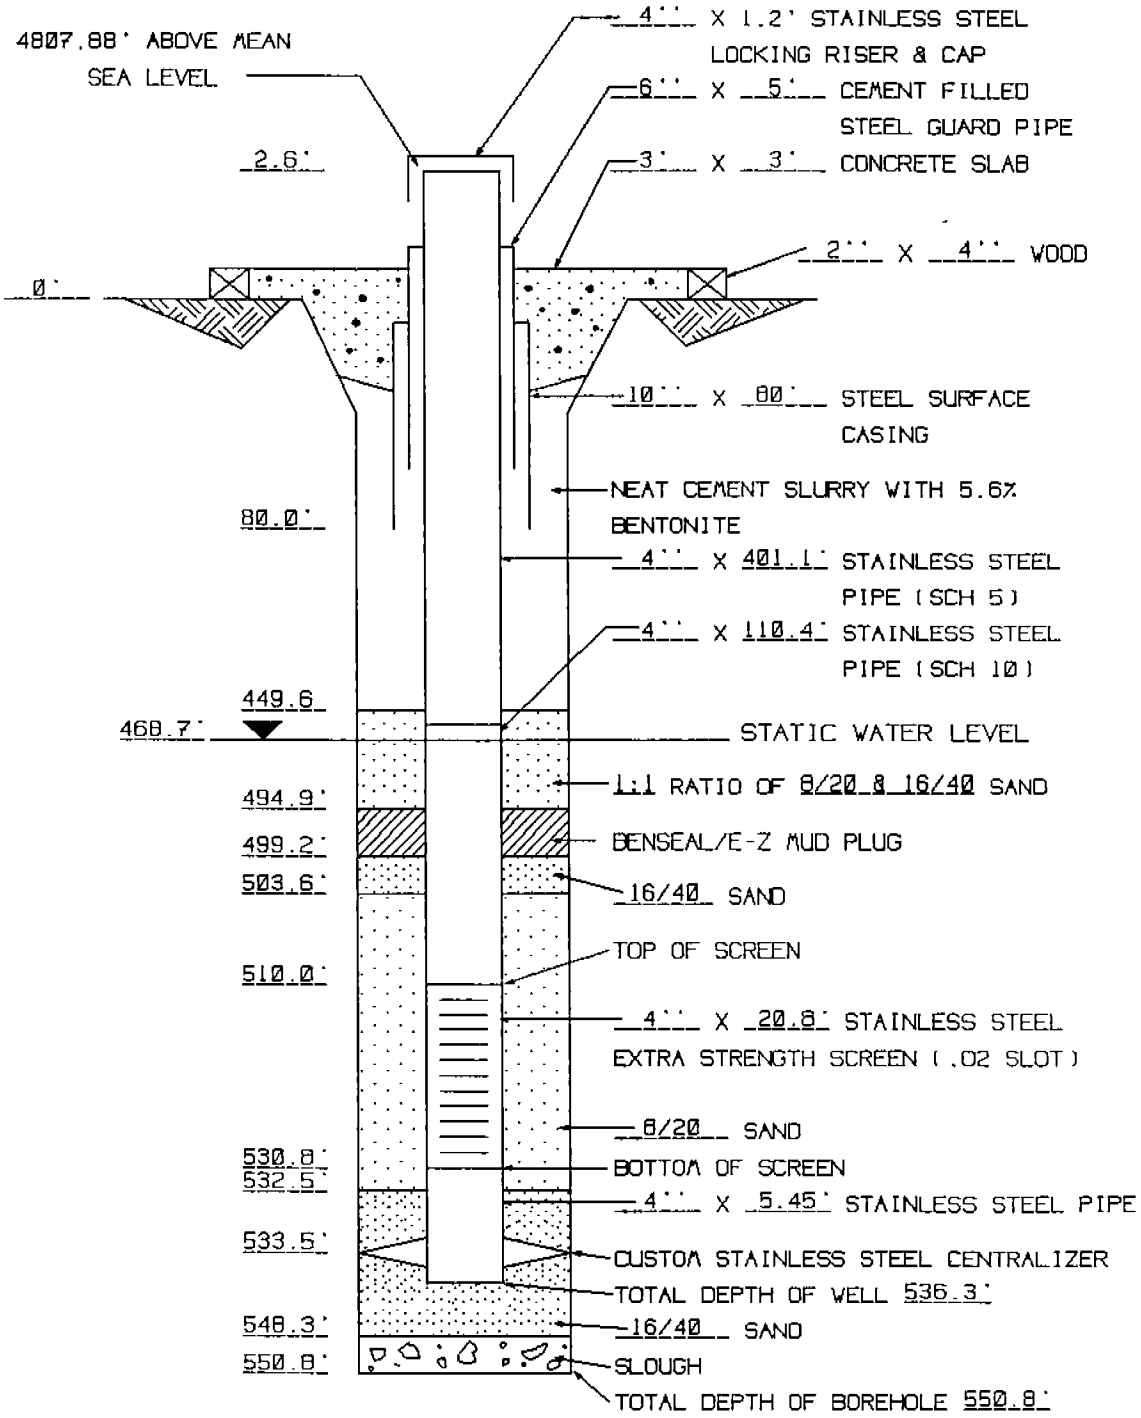

MONITOR WELL 700-B-510 COMPLETION DIAGRAM