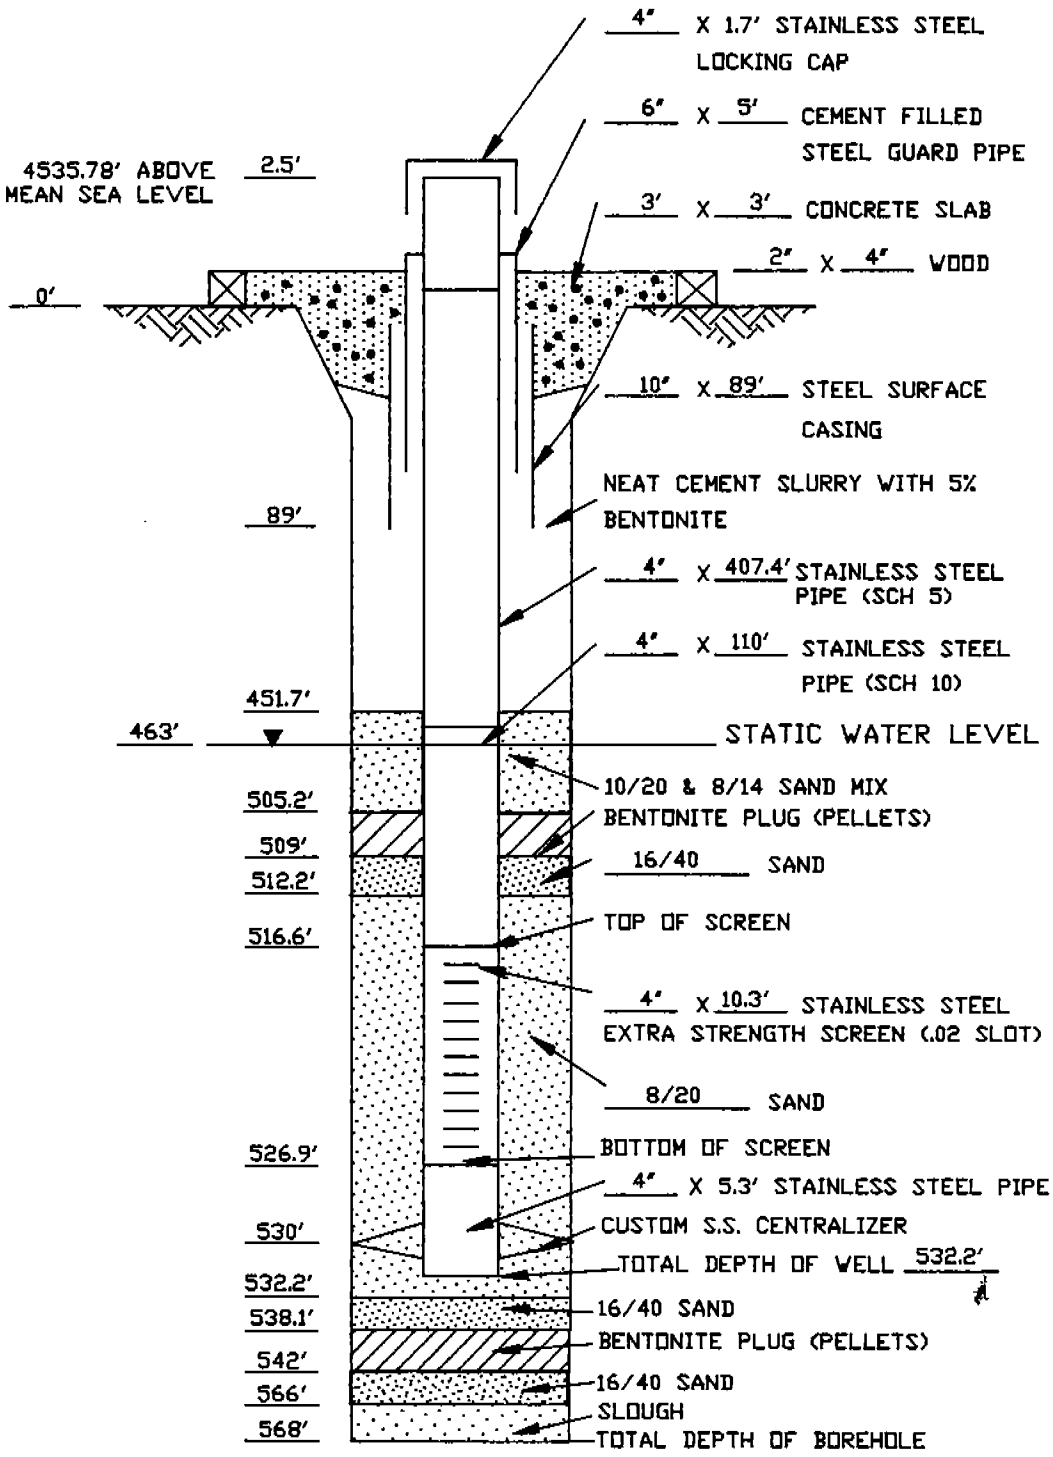

MONITOR WELL BLM-10-517 COMPLETION DIAGRAM