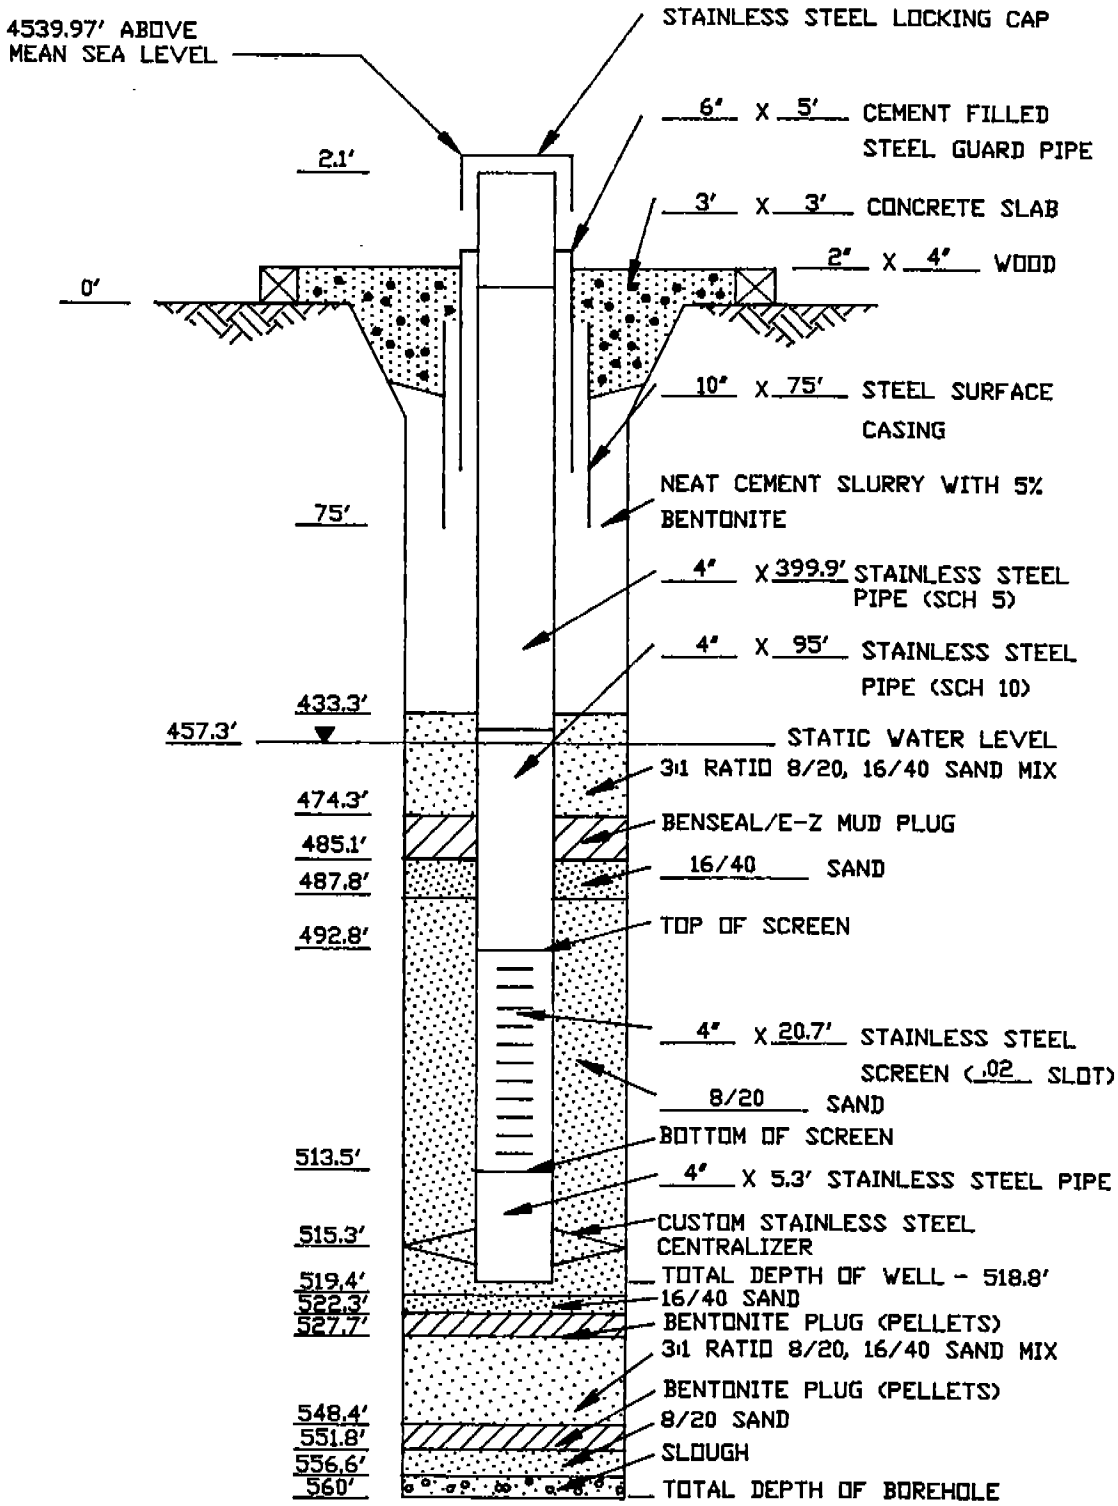

MONITOR WELL BLM-17-493 COMPLETION DIAGRAM