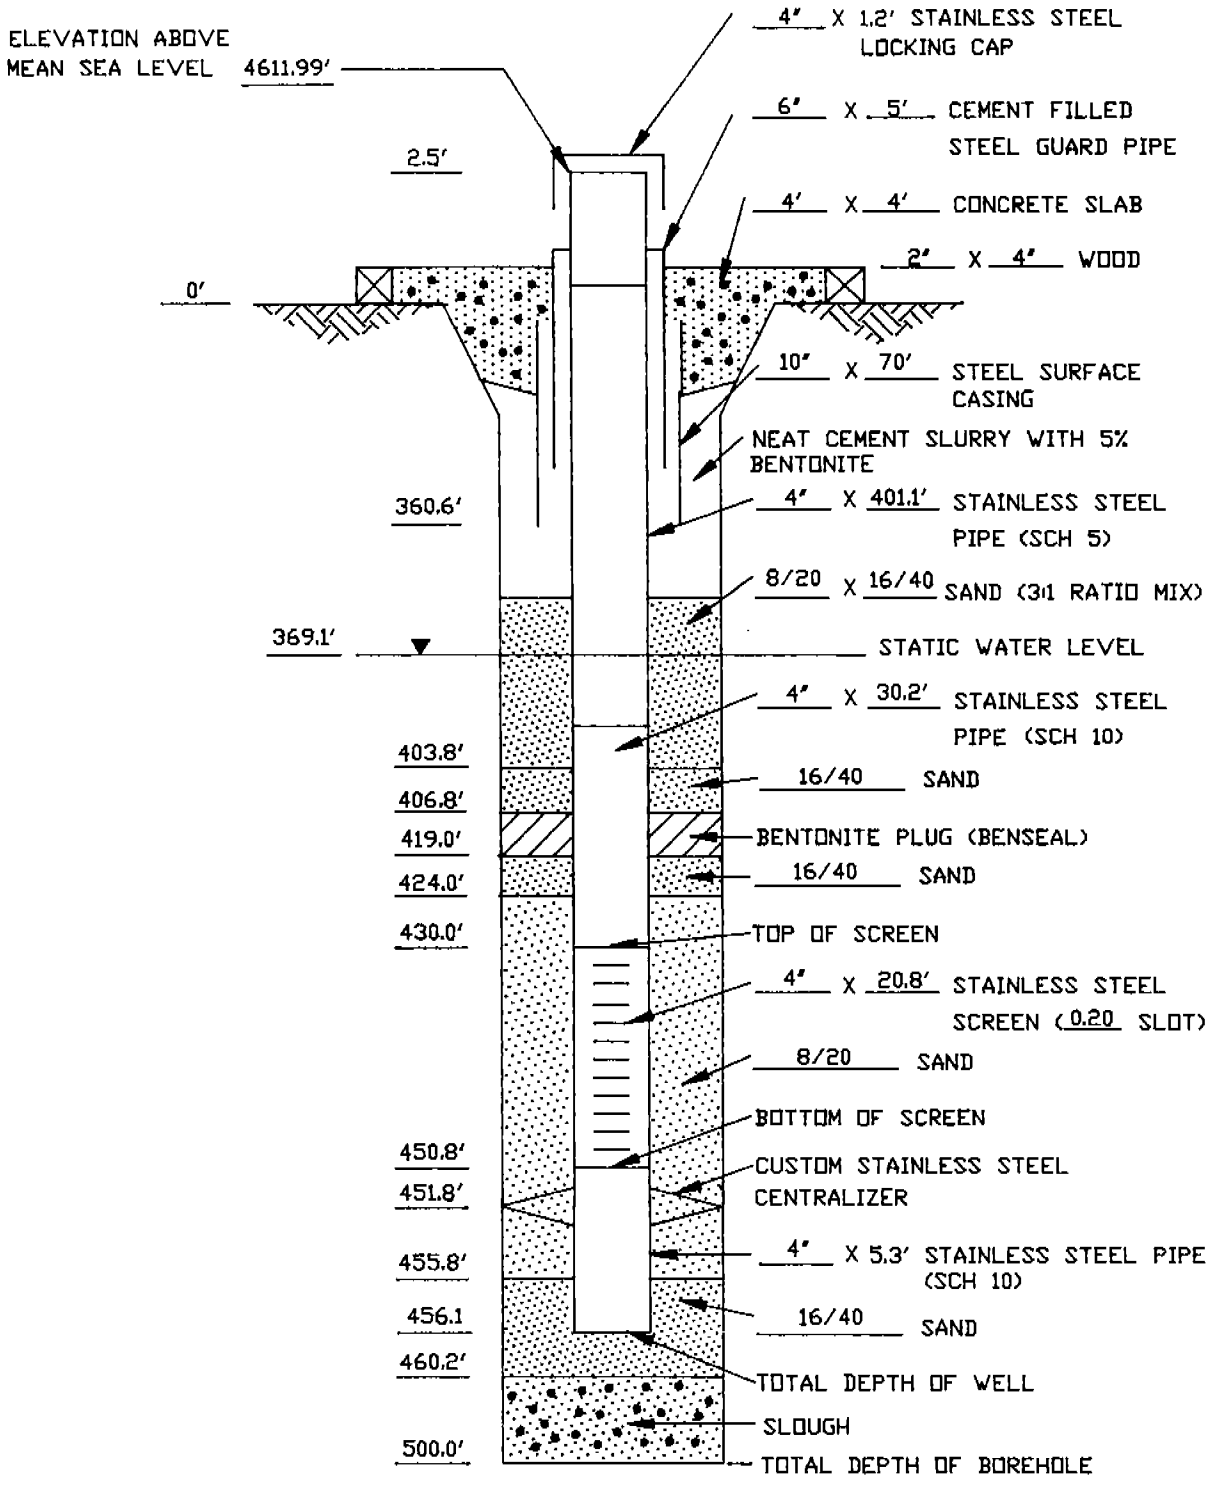

BLM-18-430 COMPLETION DIAGRAM