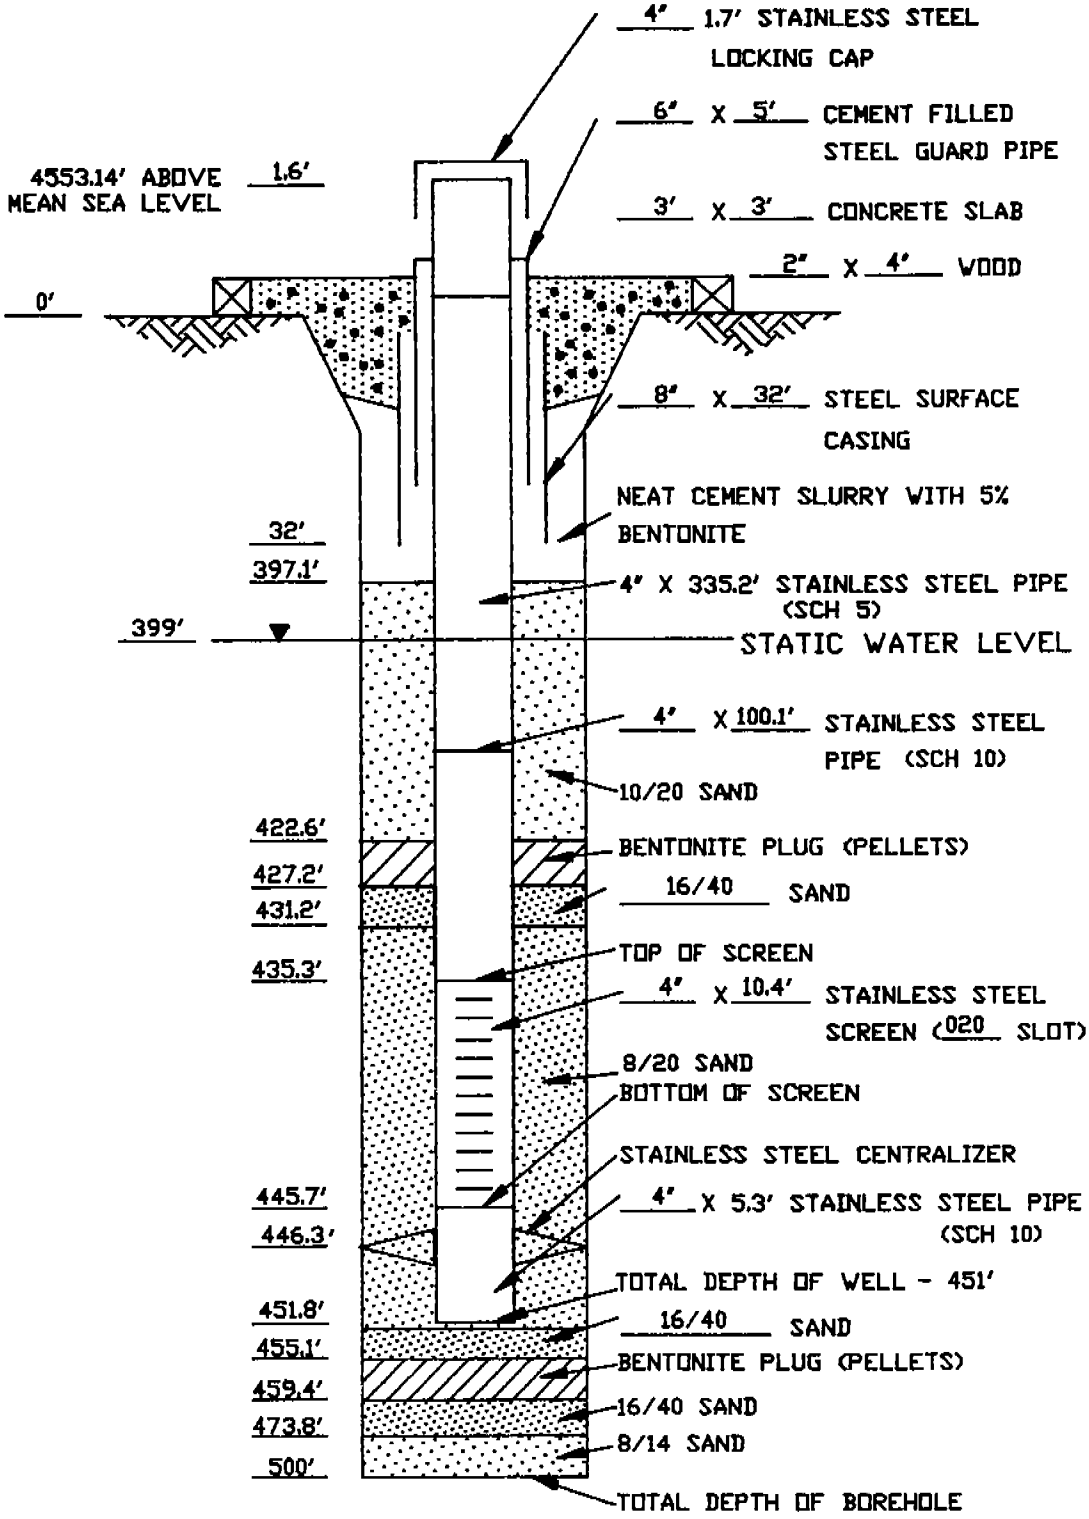

MONITOR WELL BLM-1-435 COMPLETION DIAGRAM