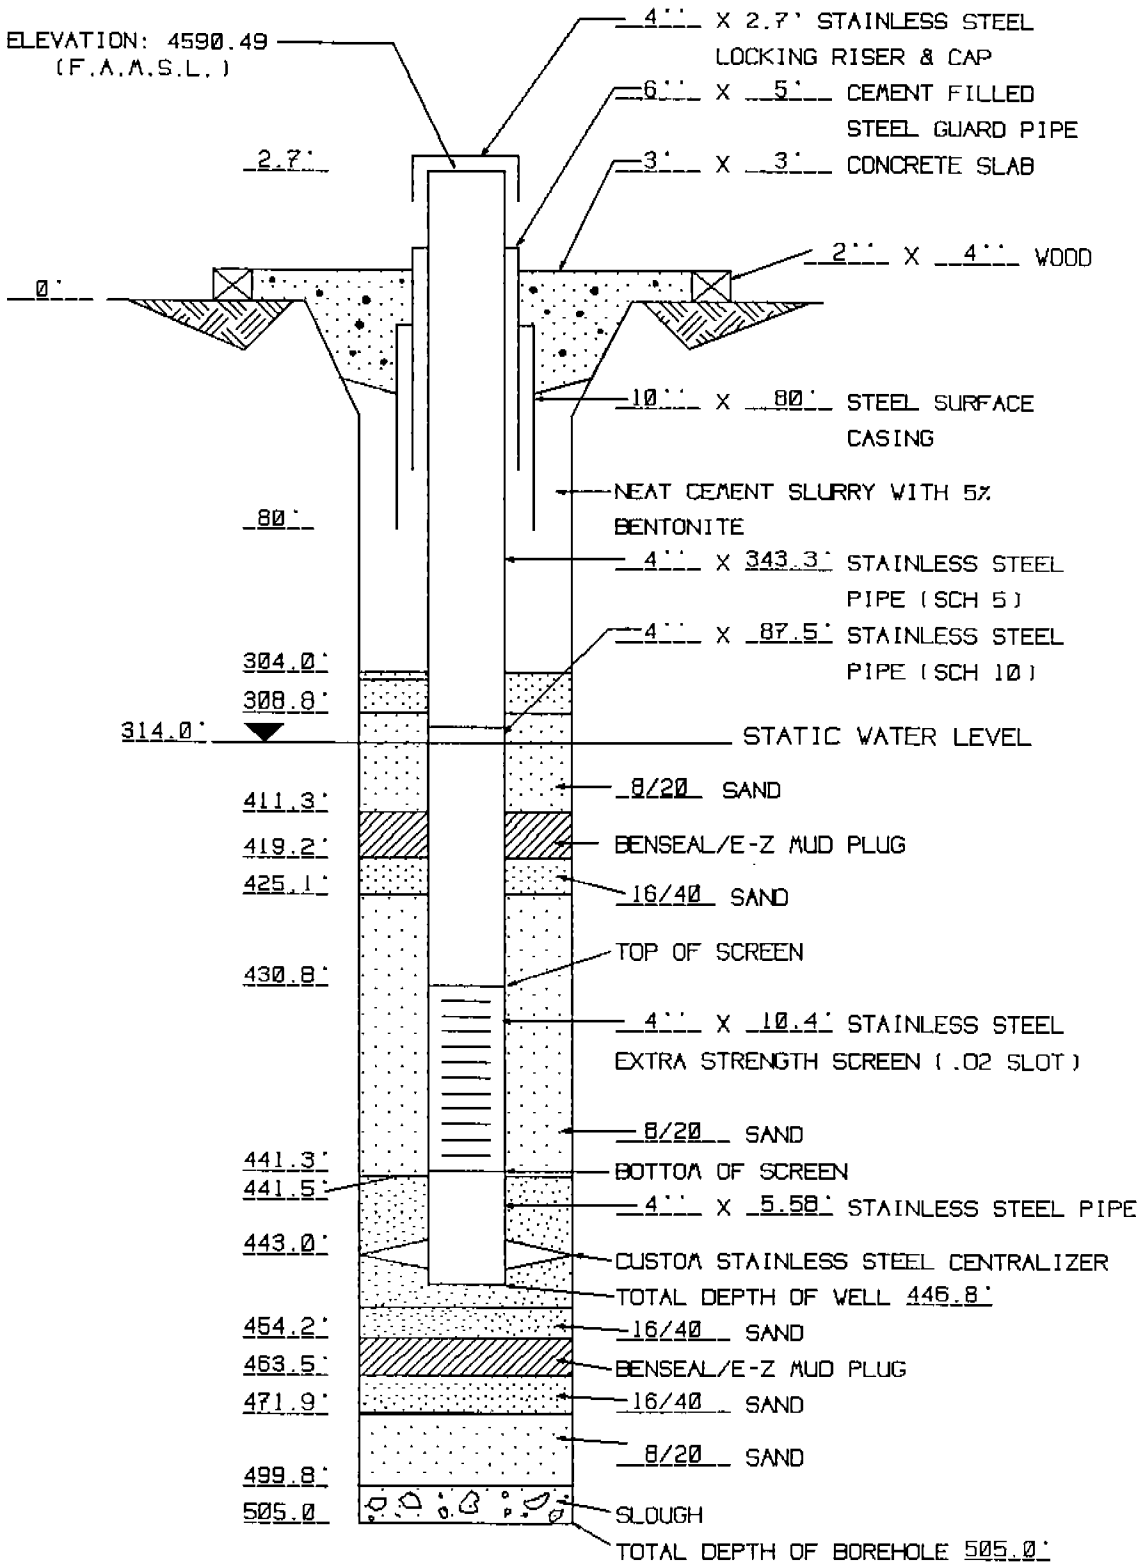

MONITOR WELL BLM-23-431 COMPLETION DIAGRAM