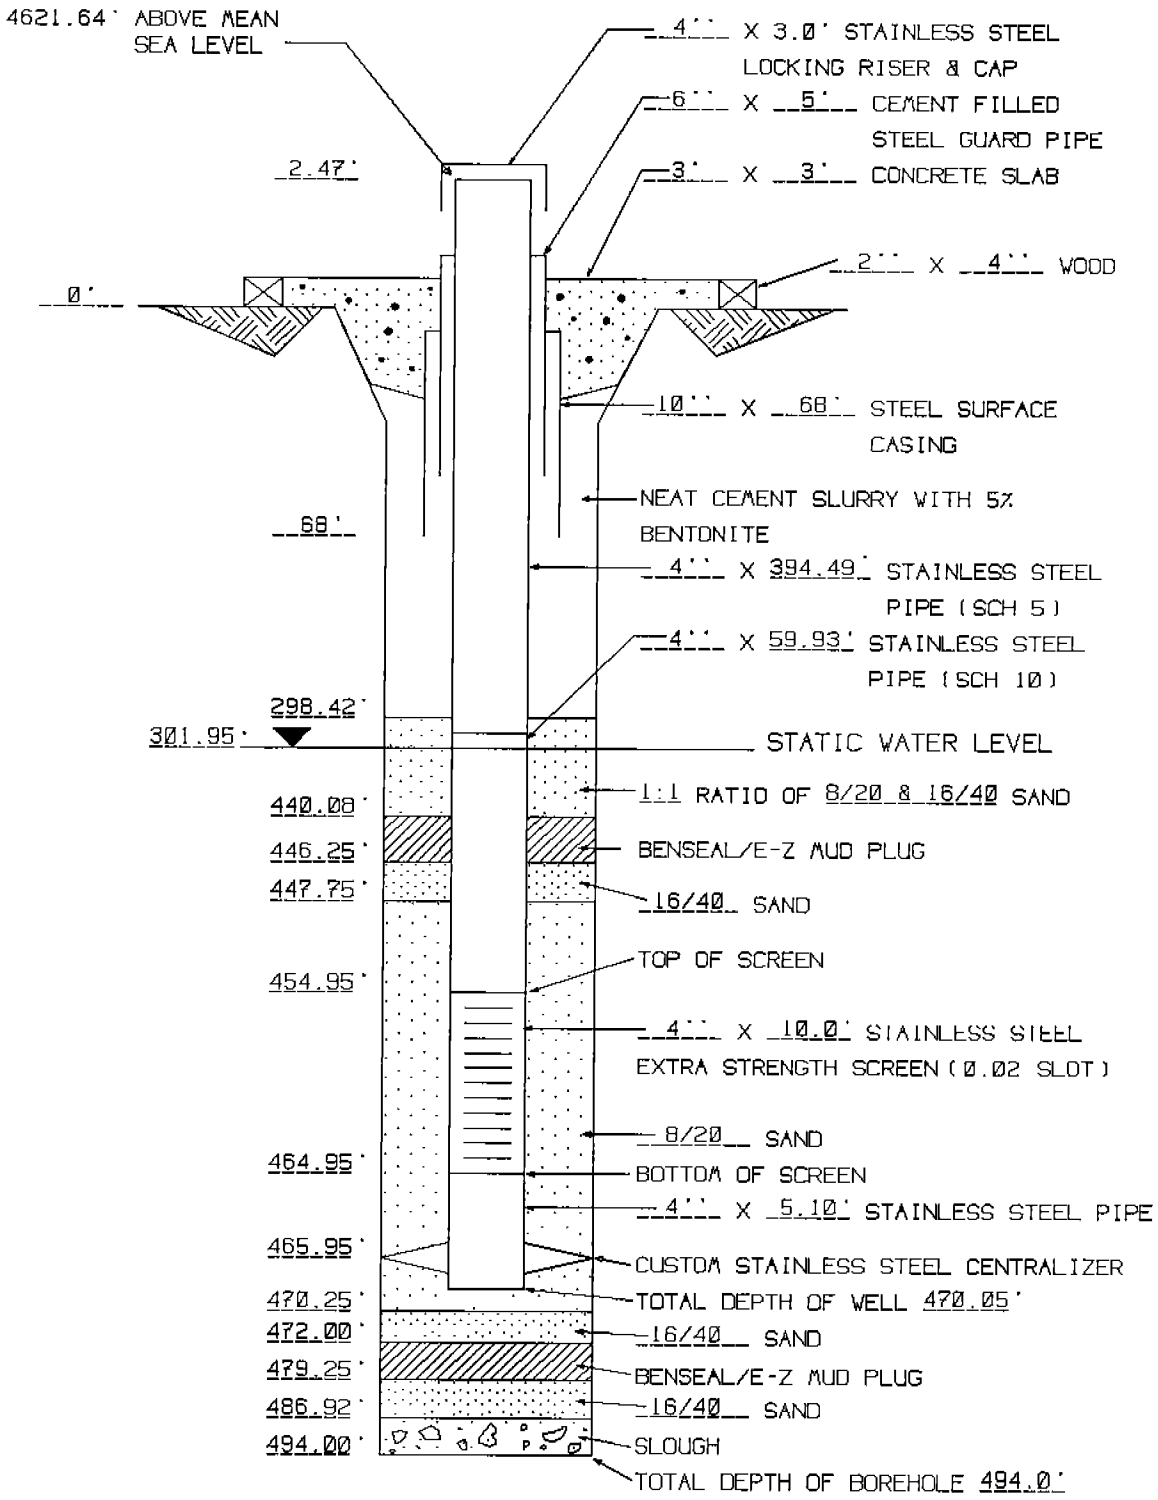

MONITOR WELL BLM-25-455 COMPLETION DIAGRAM