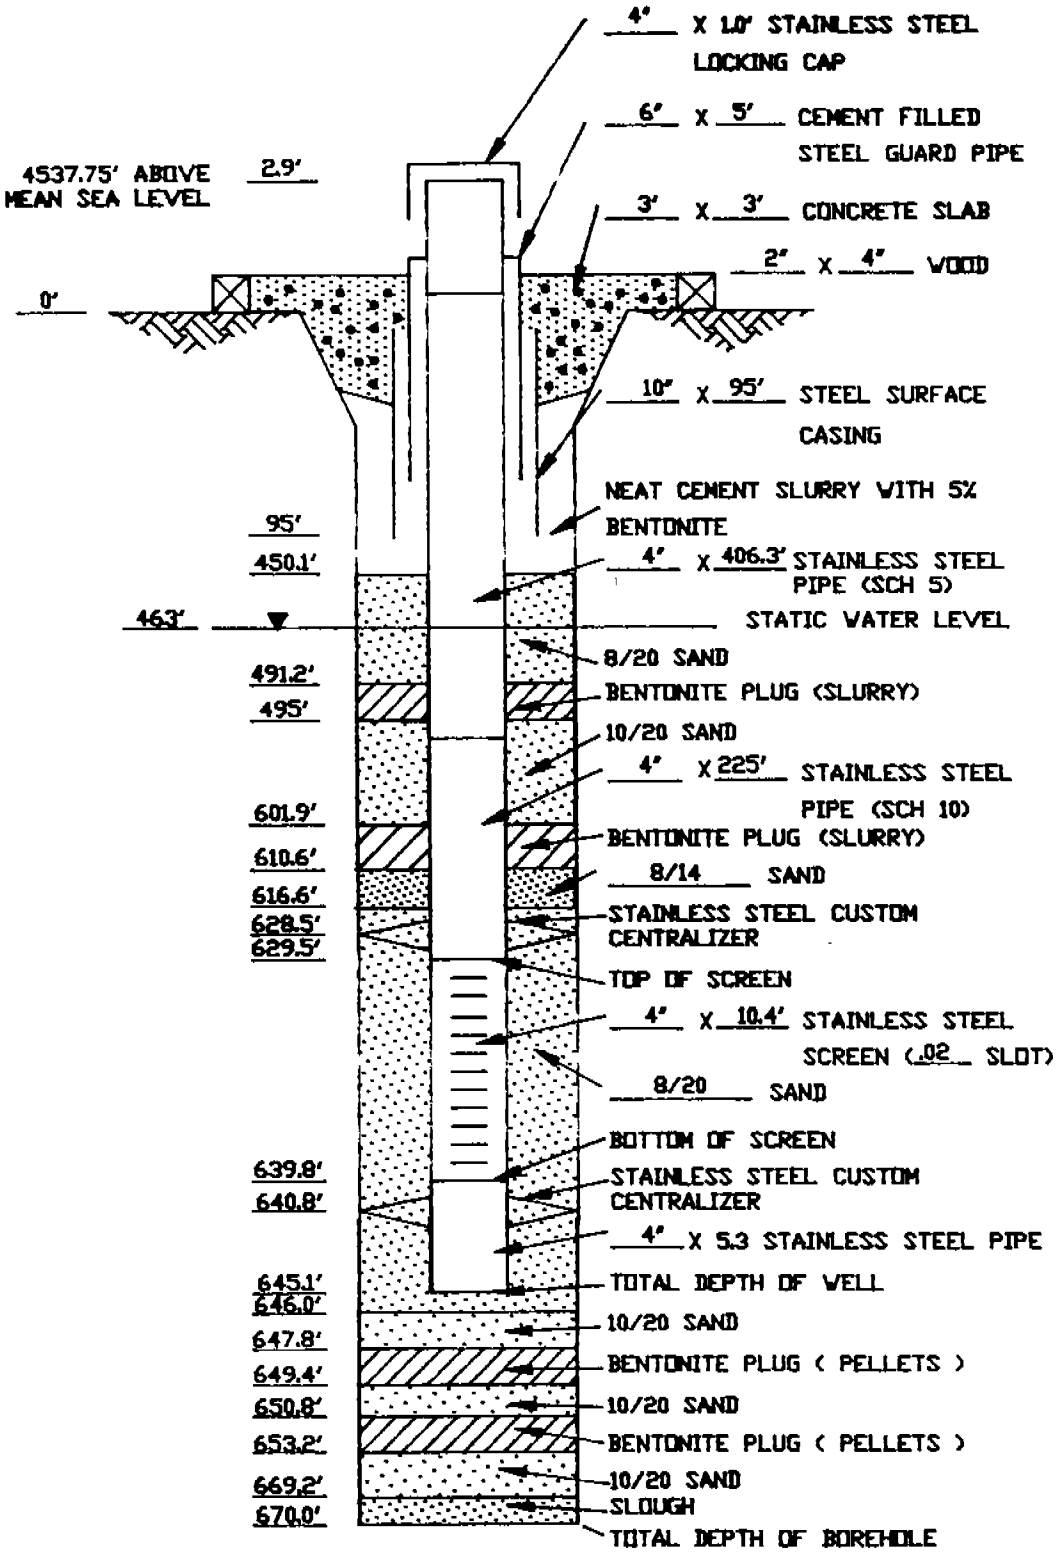

MONITOR WELL BLM-2-630 COMPLETION DIAGRAM