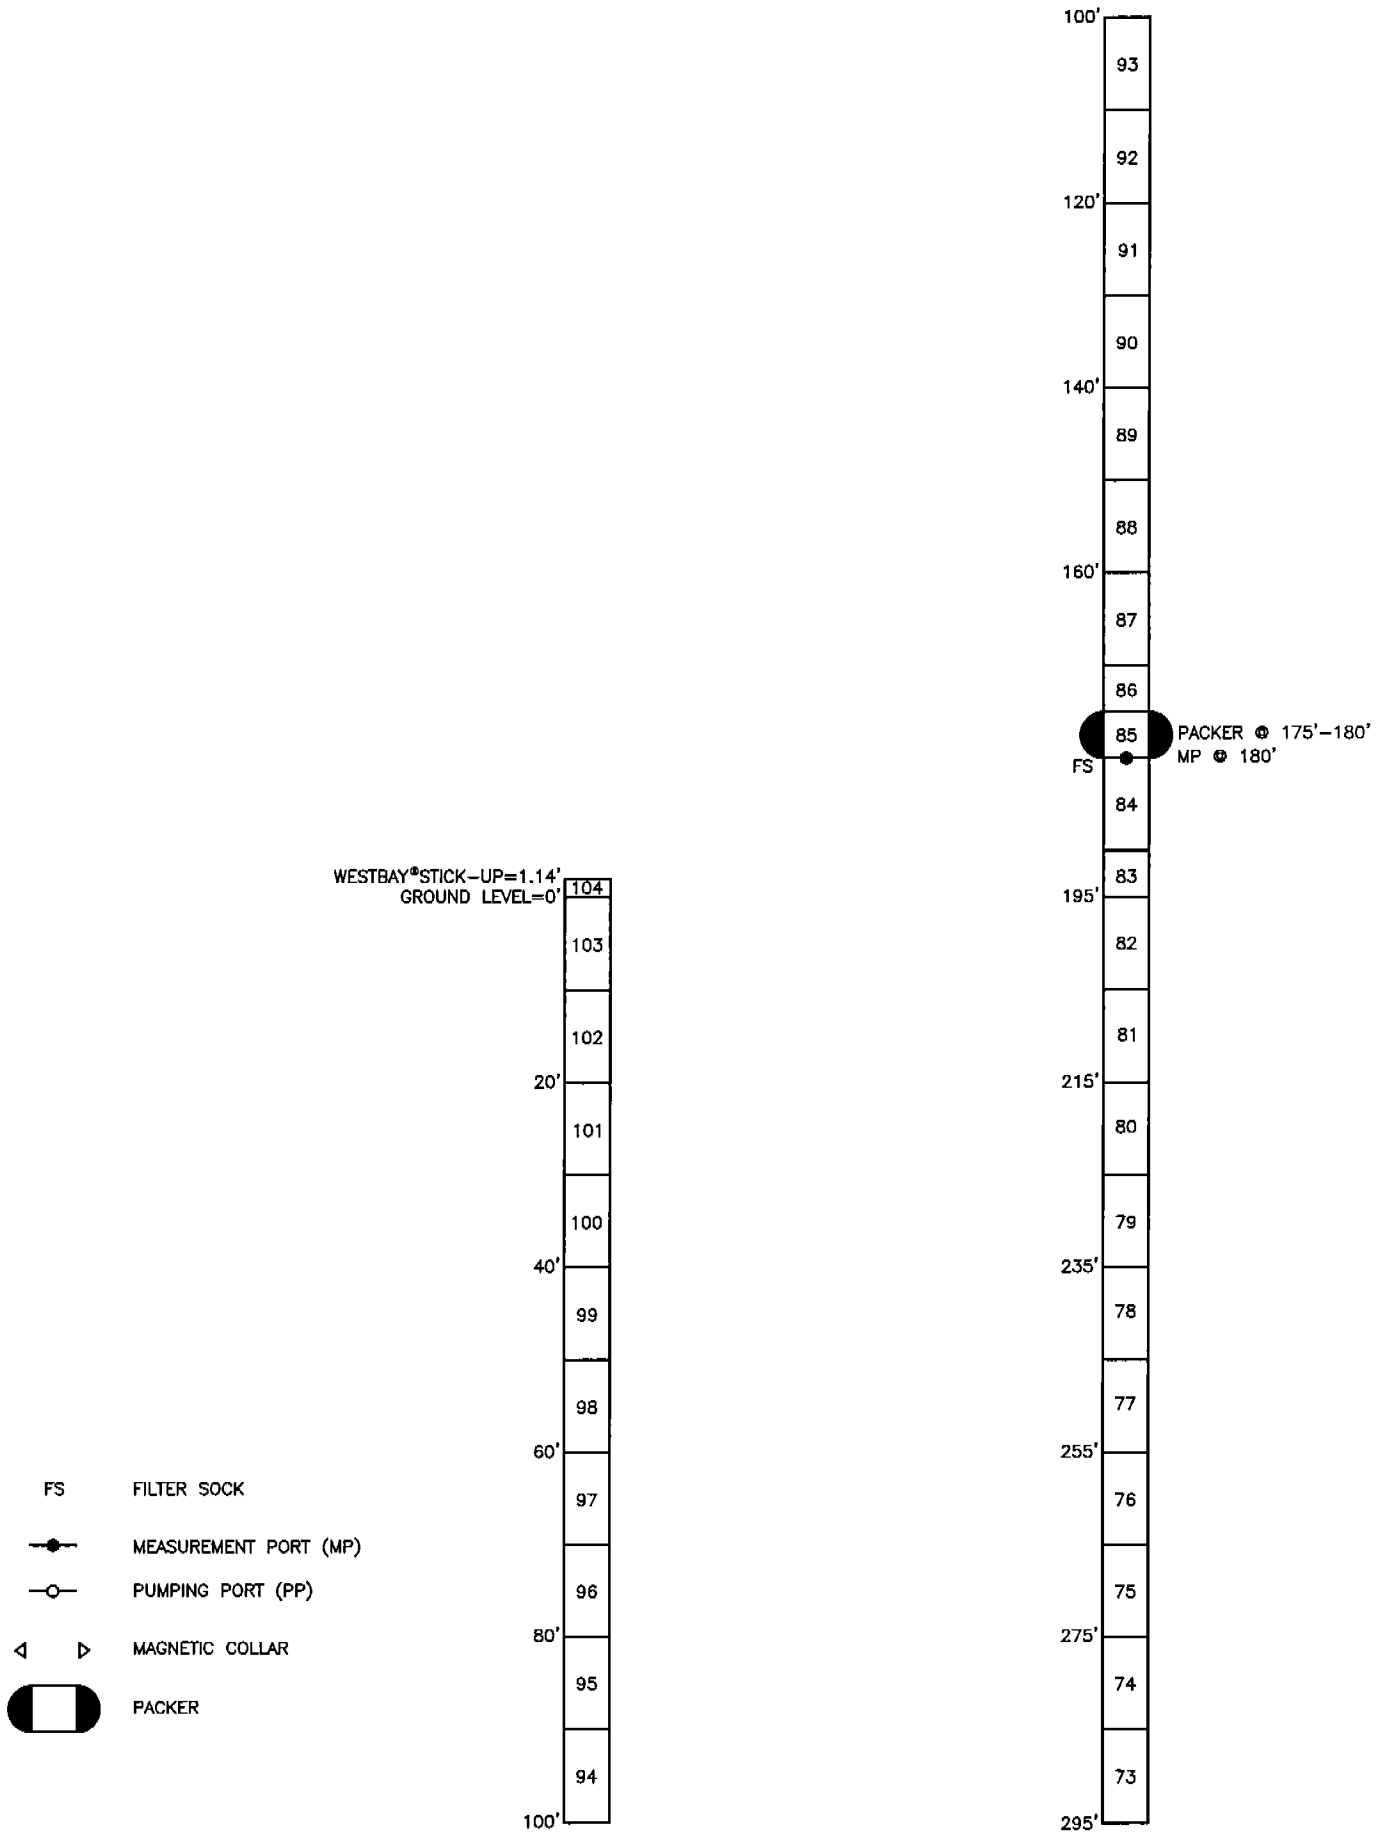

BLM-36 WESTBAY® WELL DESIGN

2844

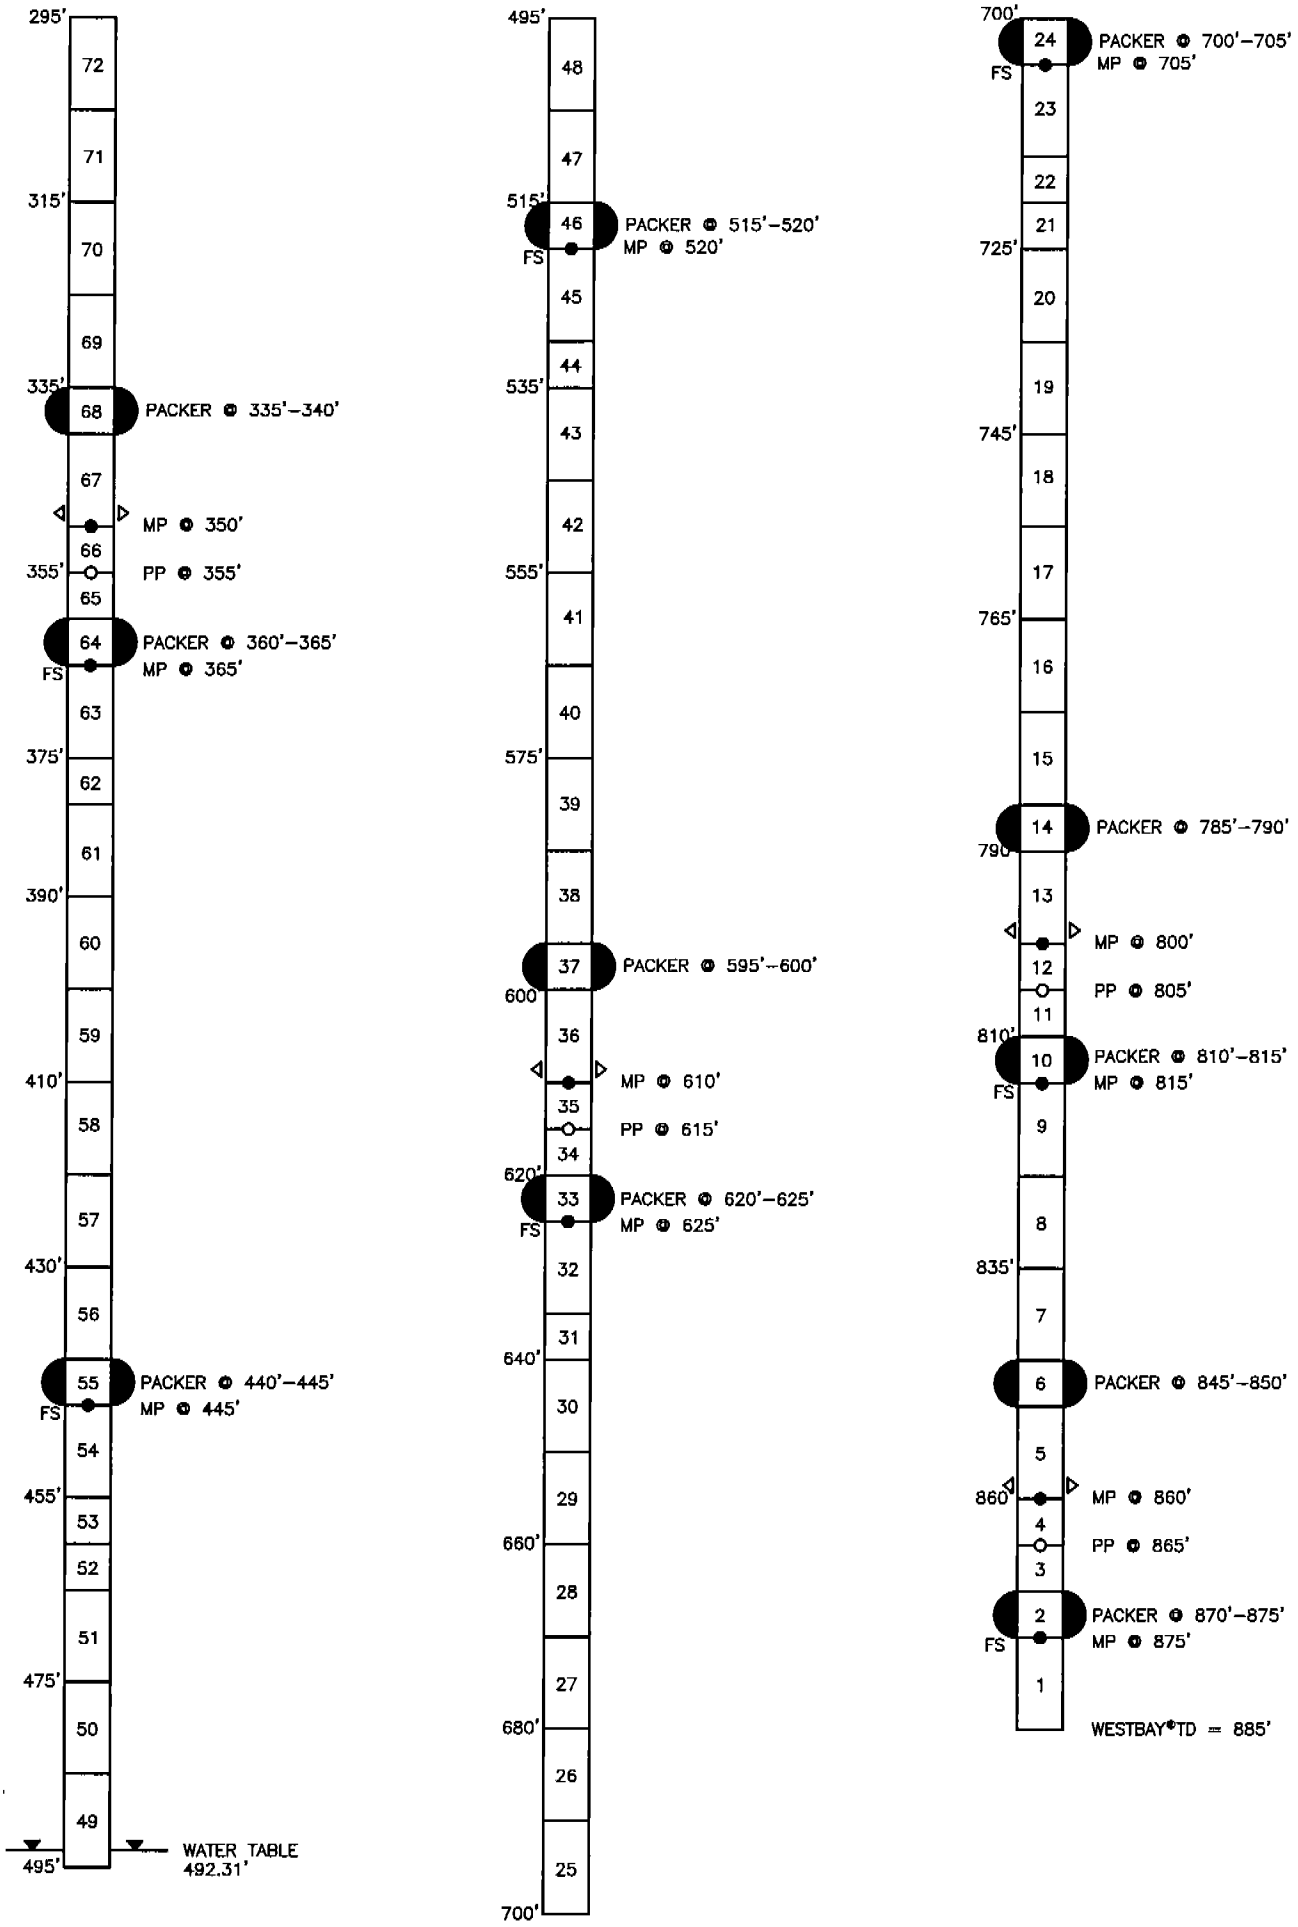

BLM–36 WESTBAY®WELL DESIGN

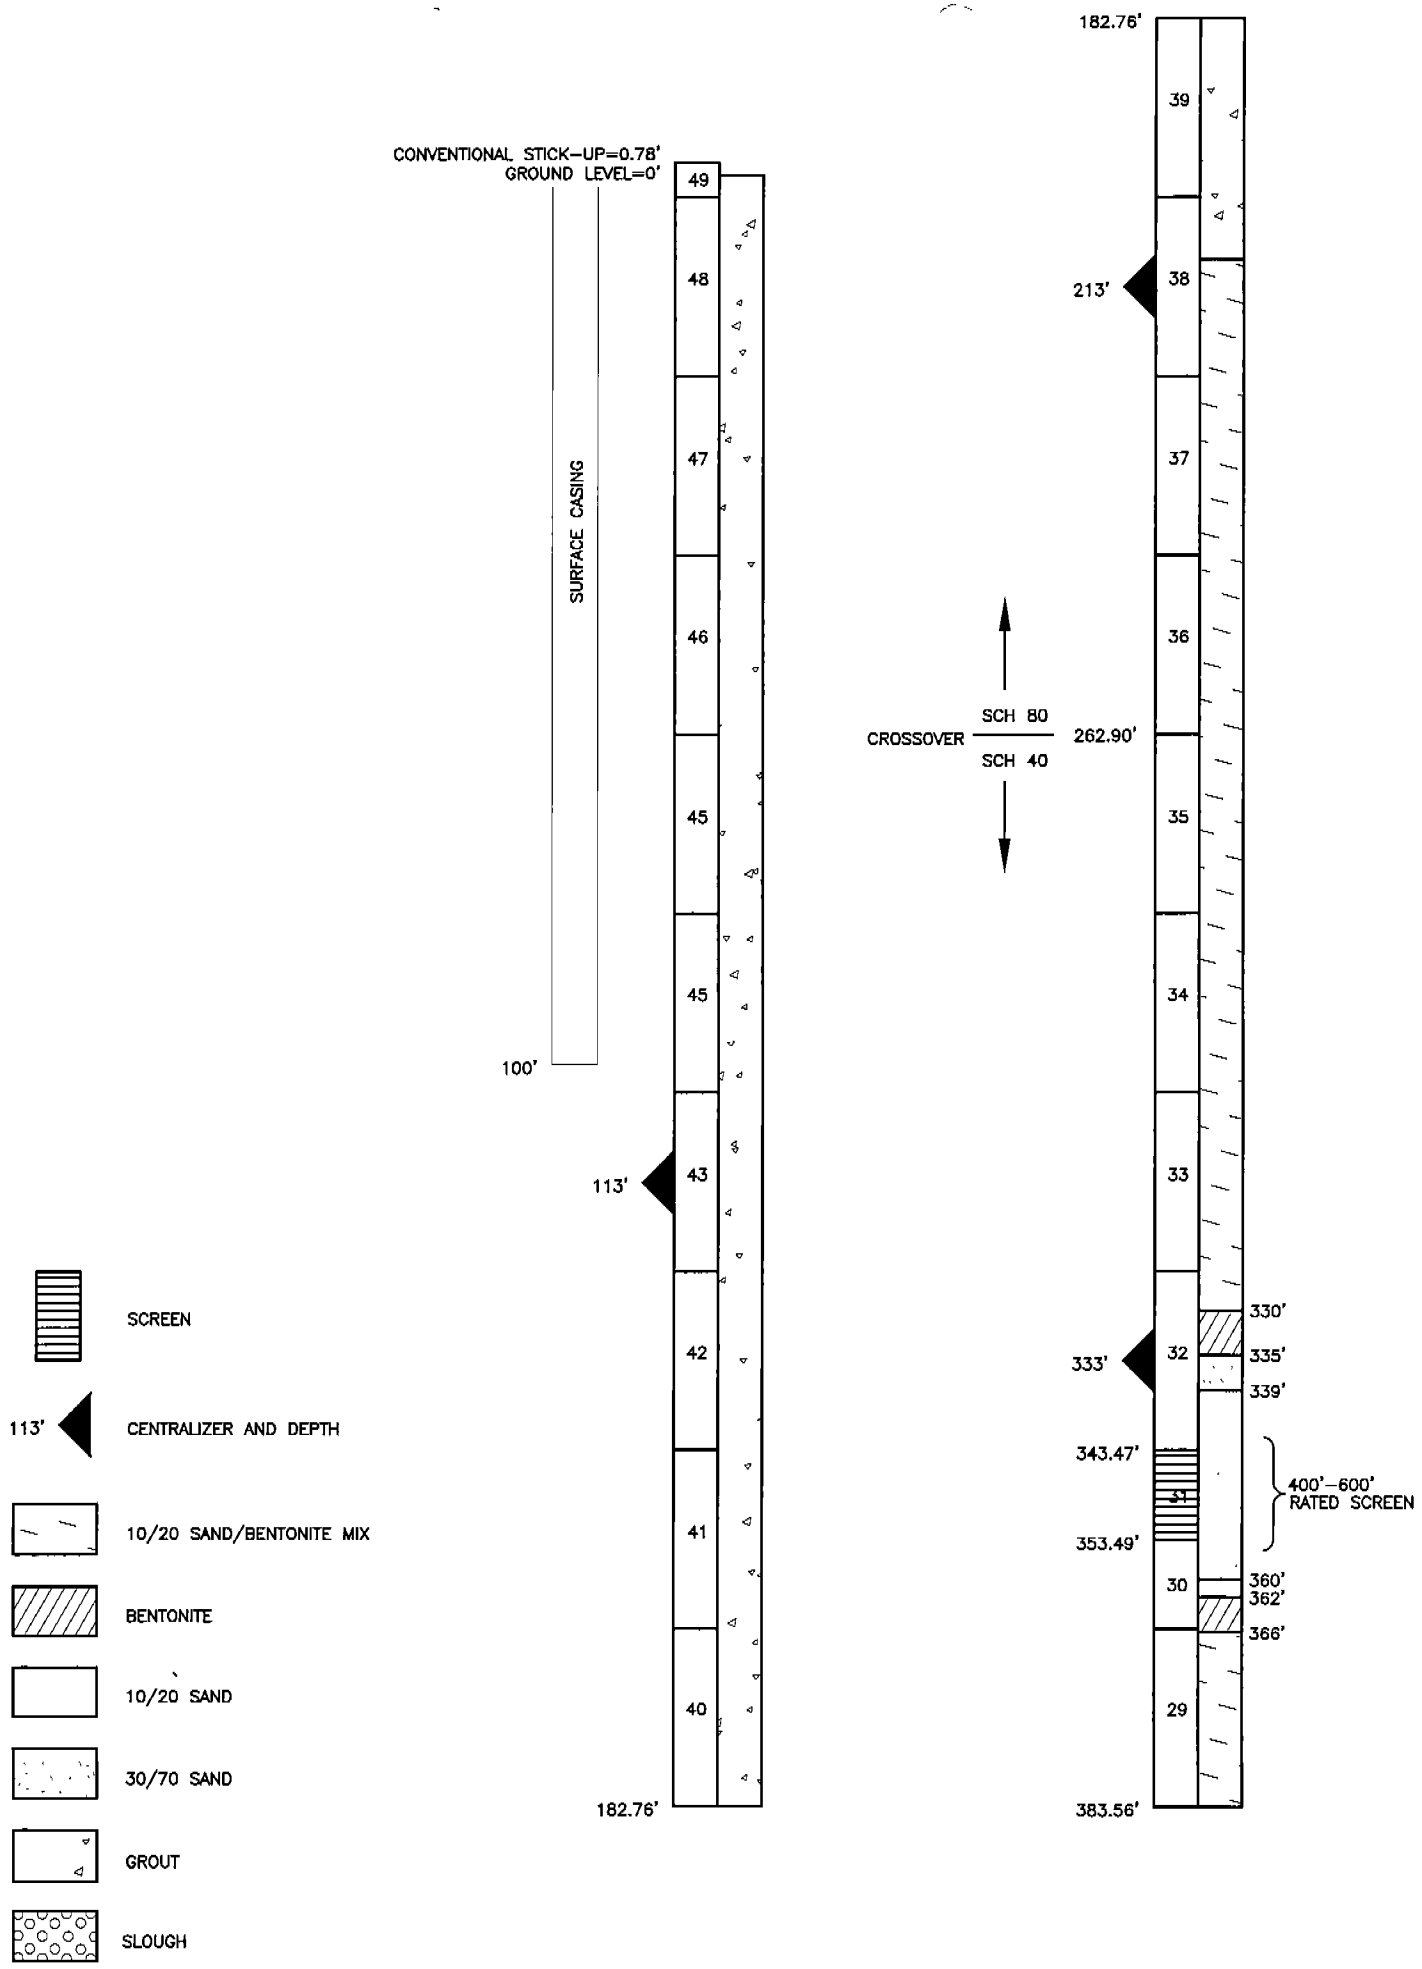

BLM-36 CONVENTIONAL WELL DESIGN

2837

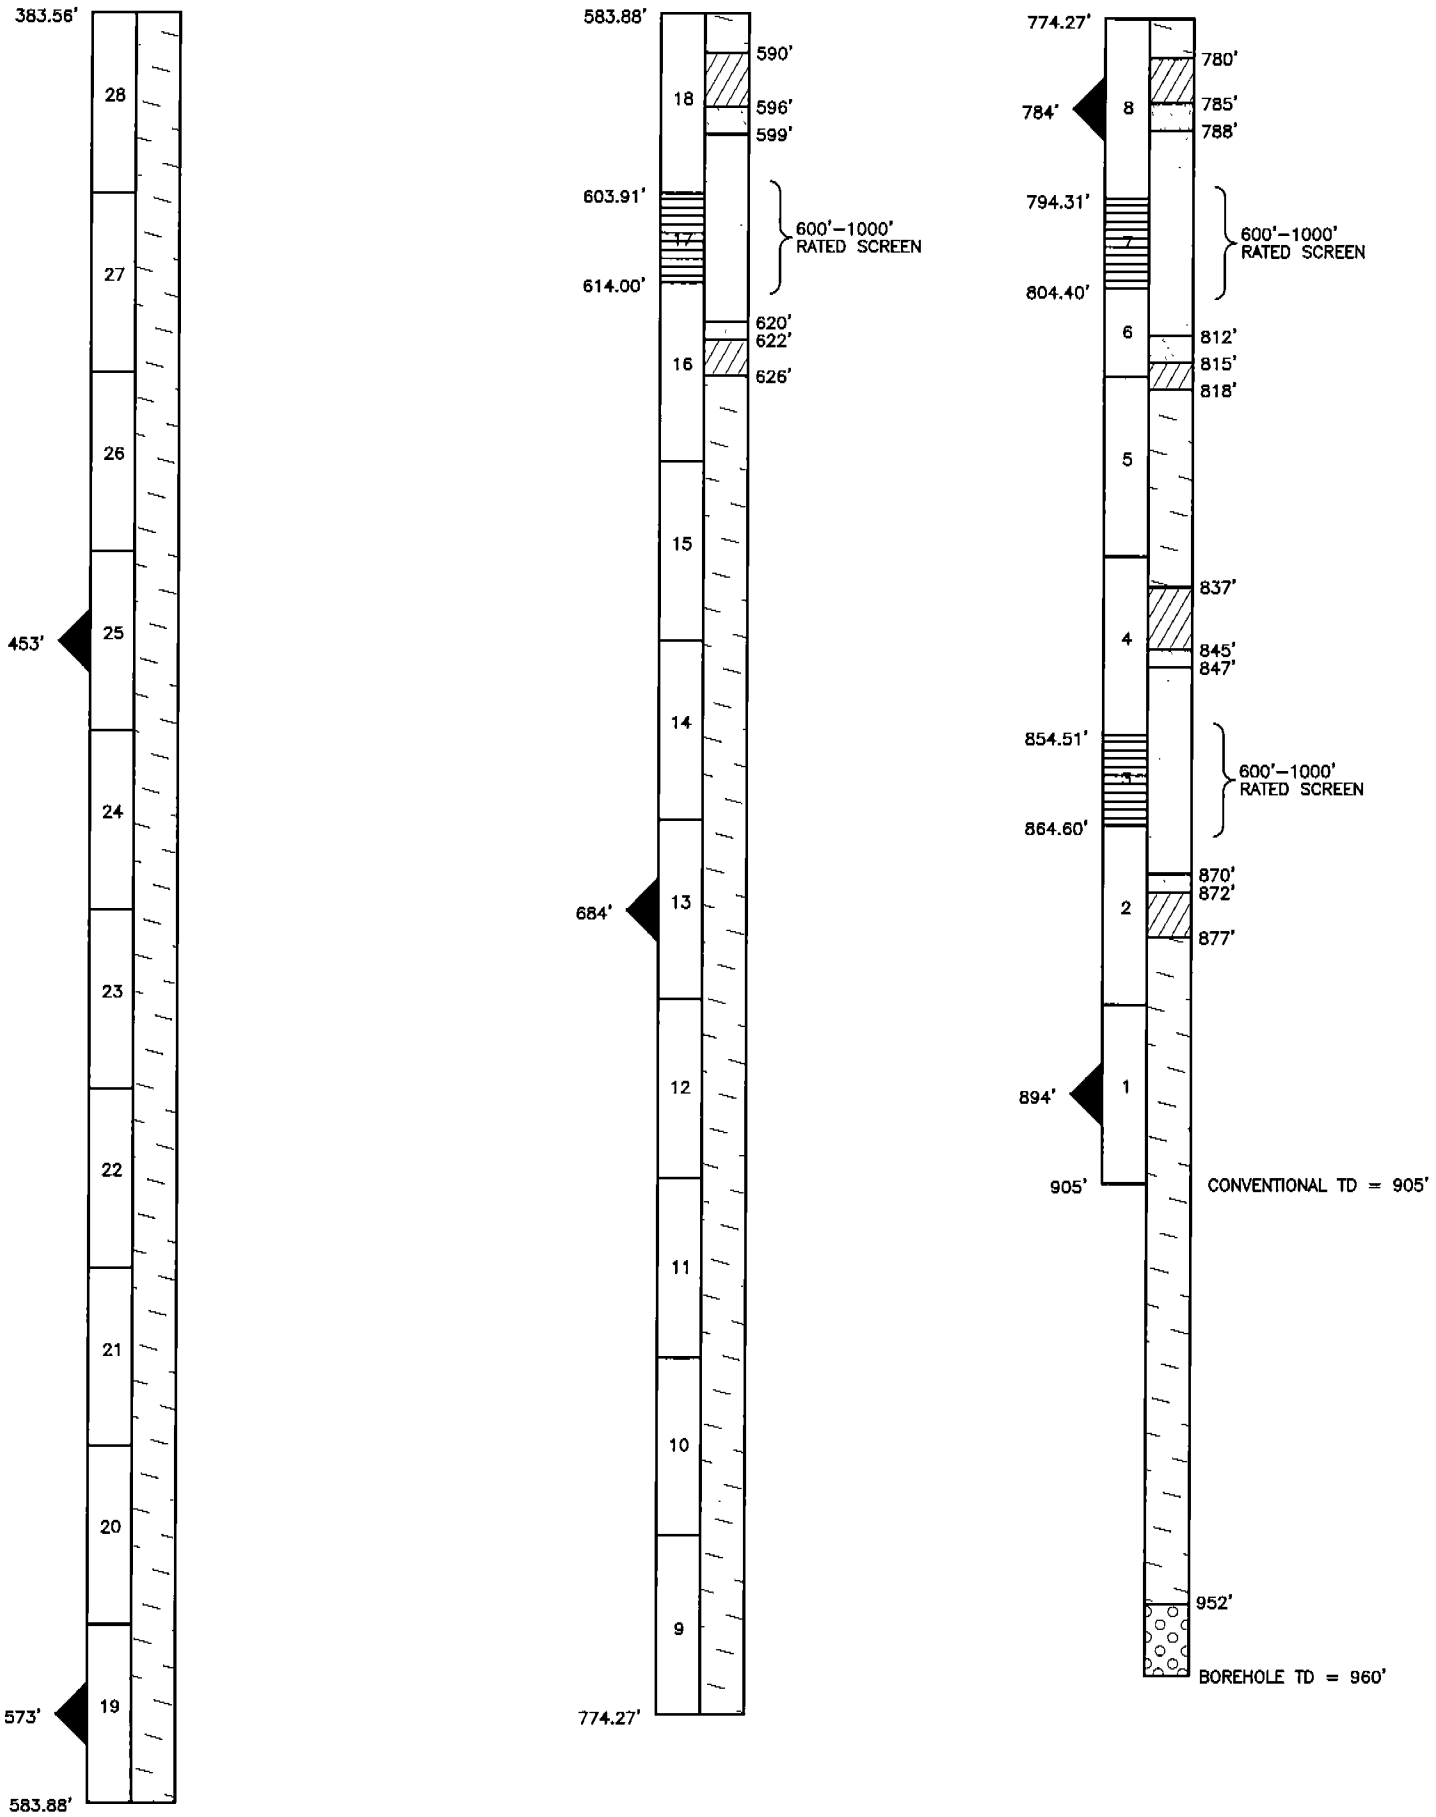

BLM–36 CONVENTIONAL WELL DESIGN

2837