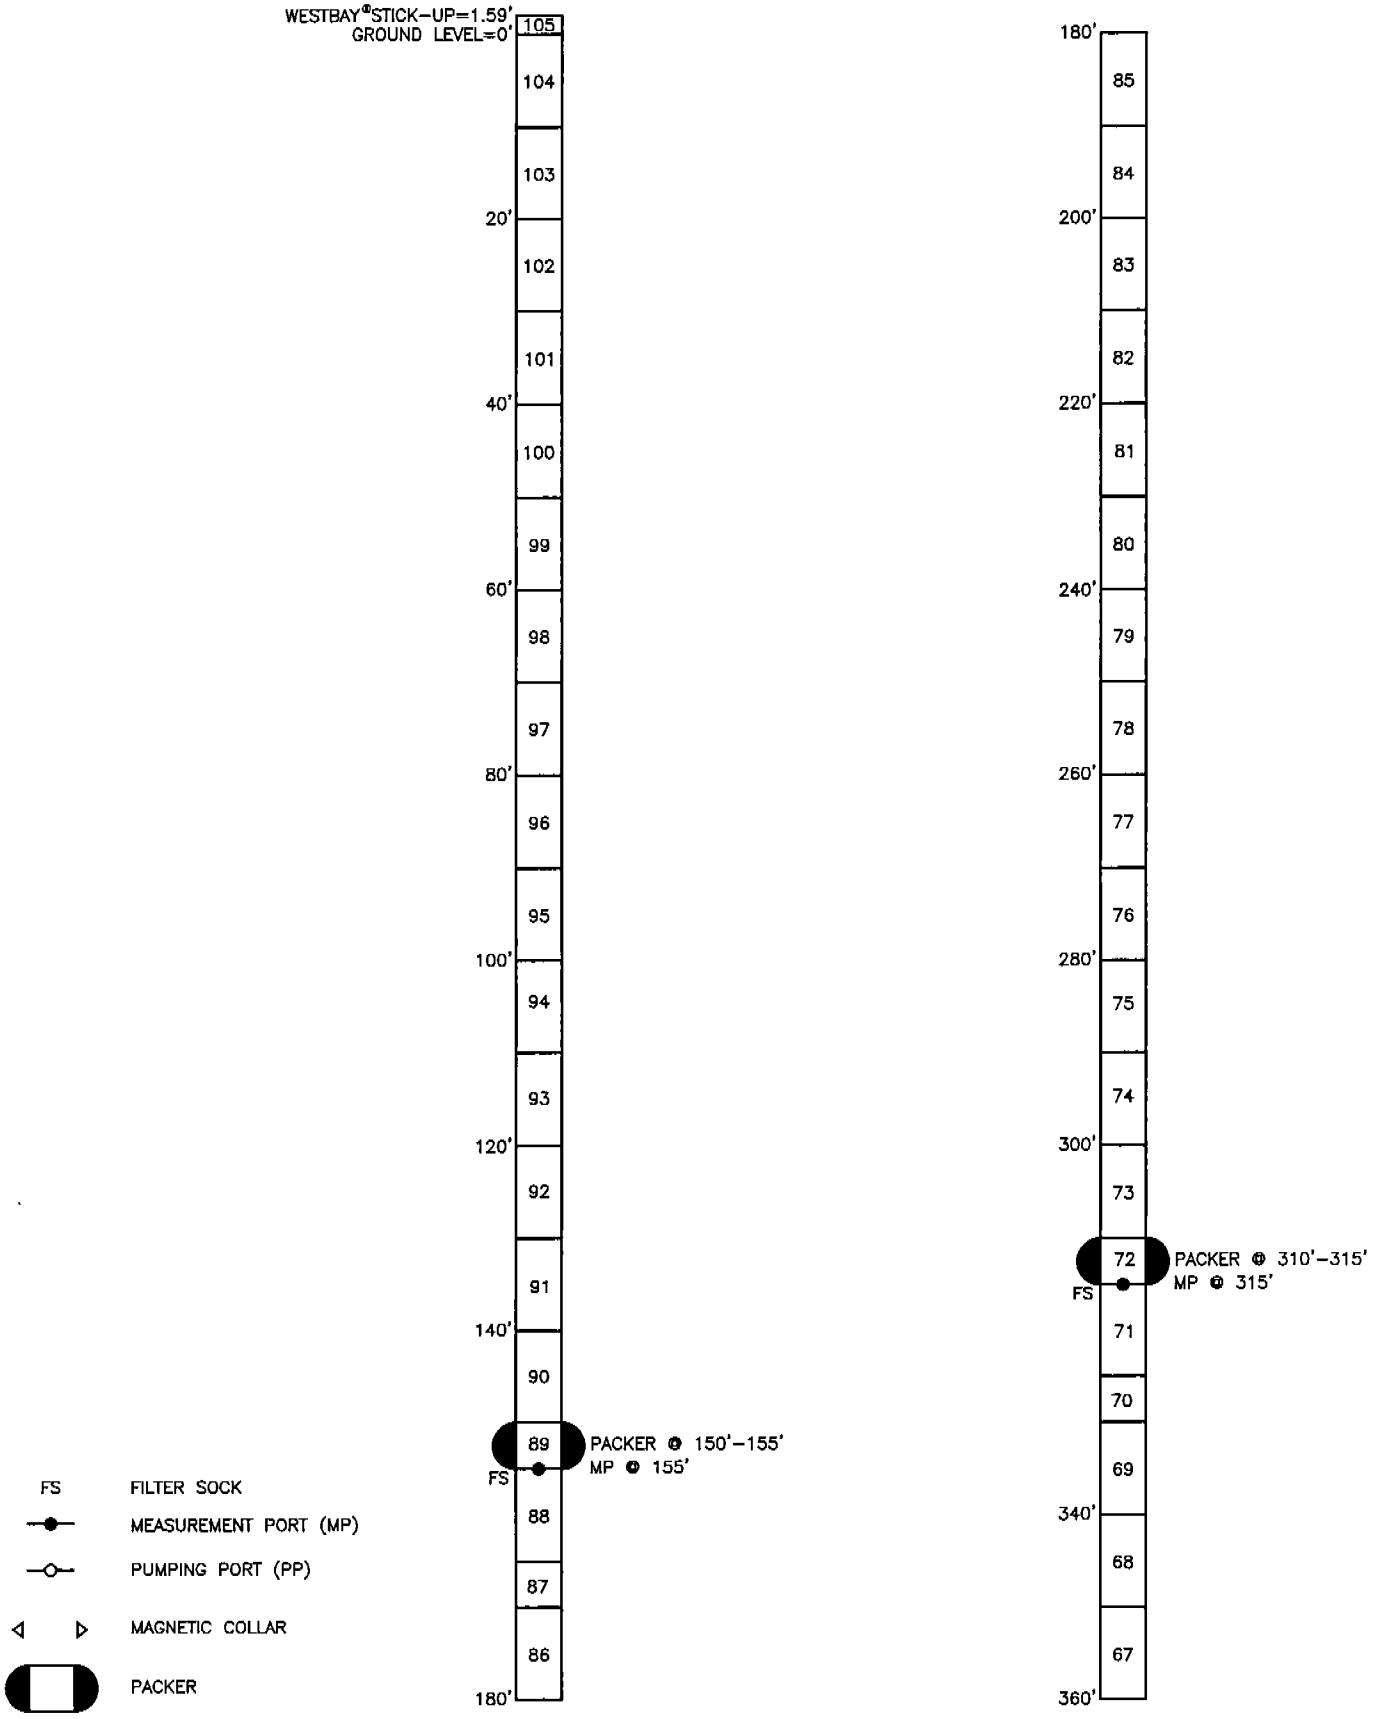

BLM-37 WESTBAY® WELL DESIGN

2892

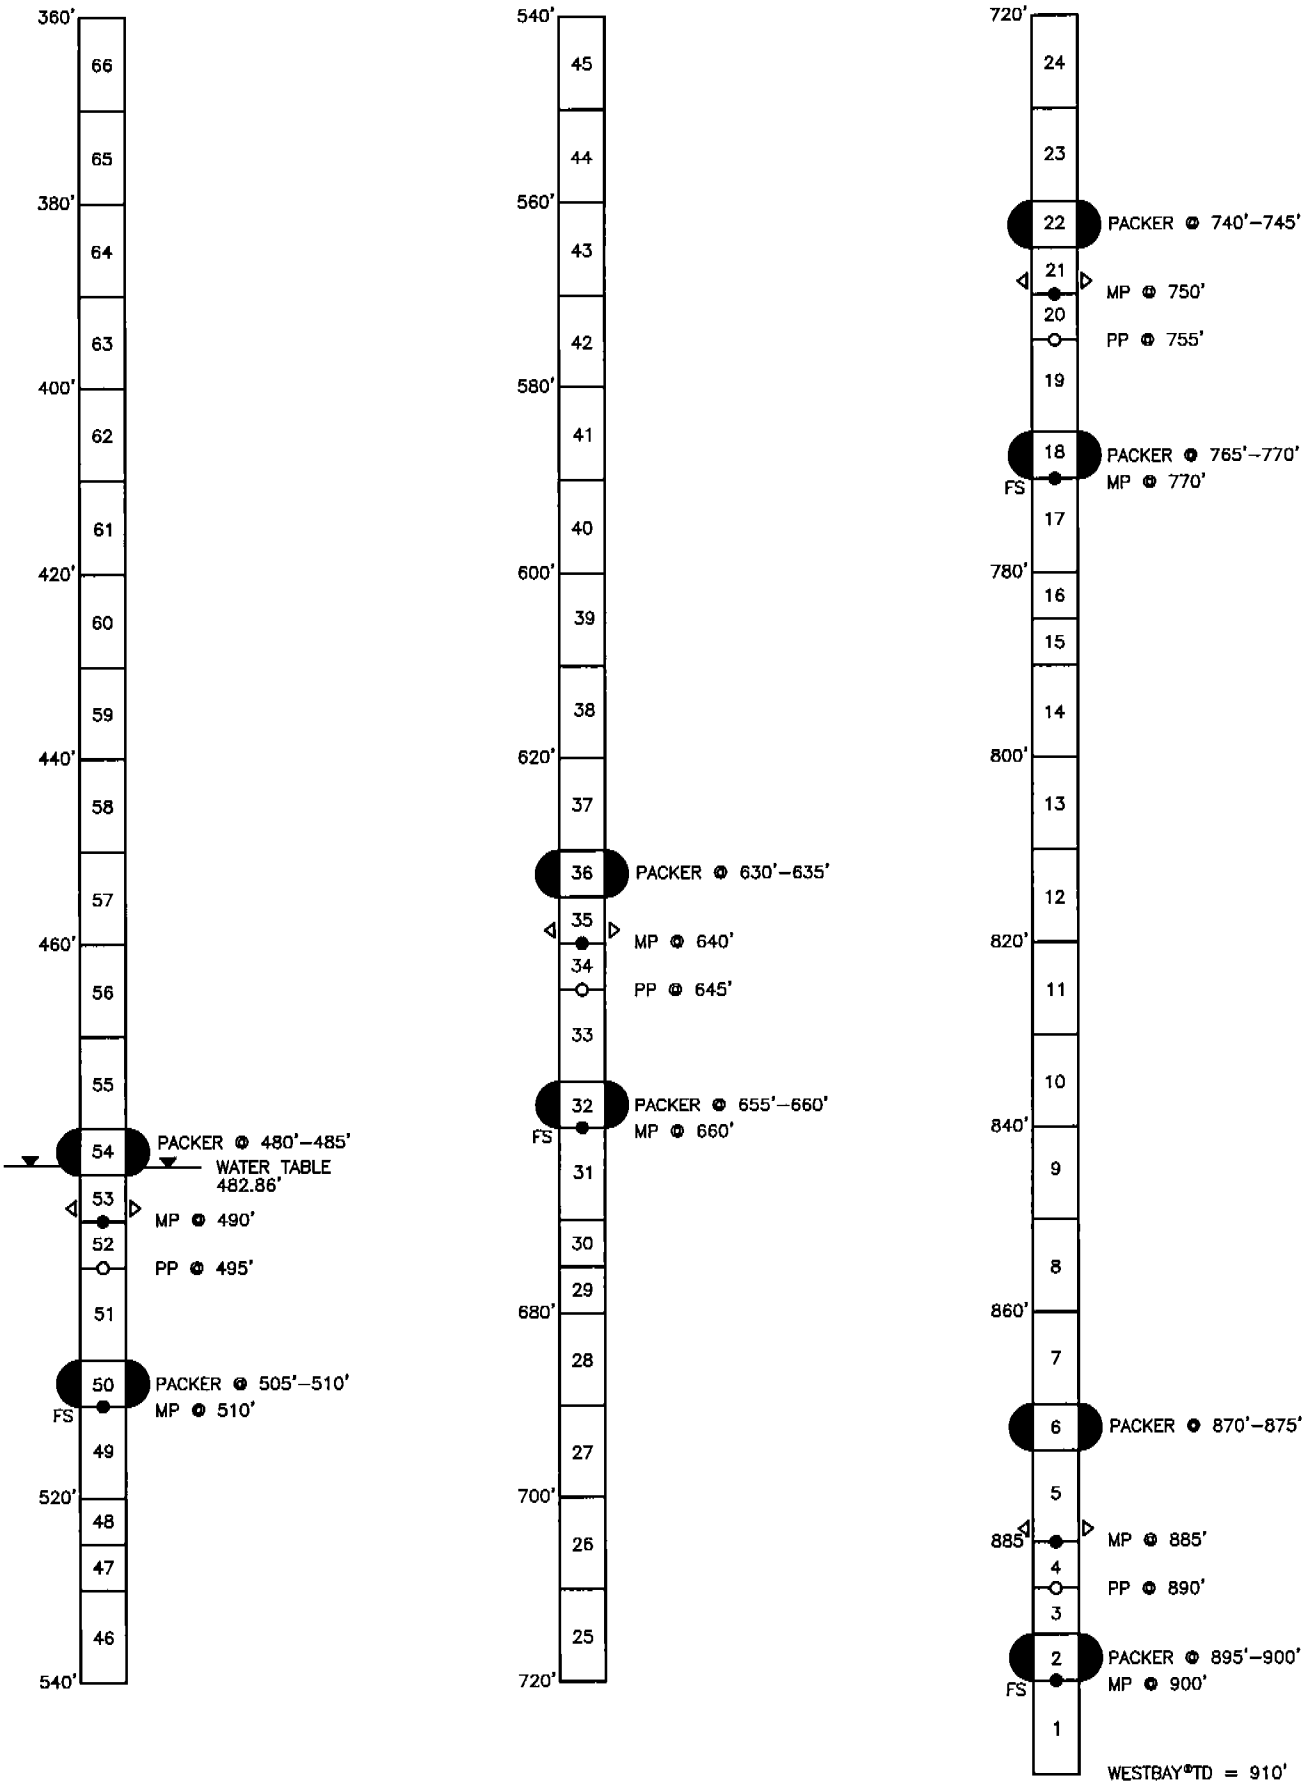

BLM–37 WESTBAY® WELL DESIGN

2892

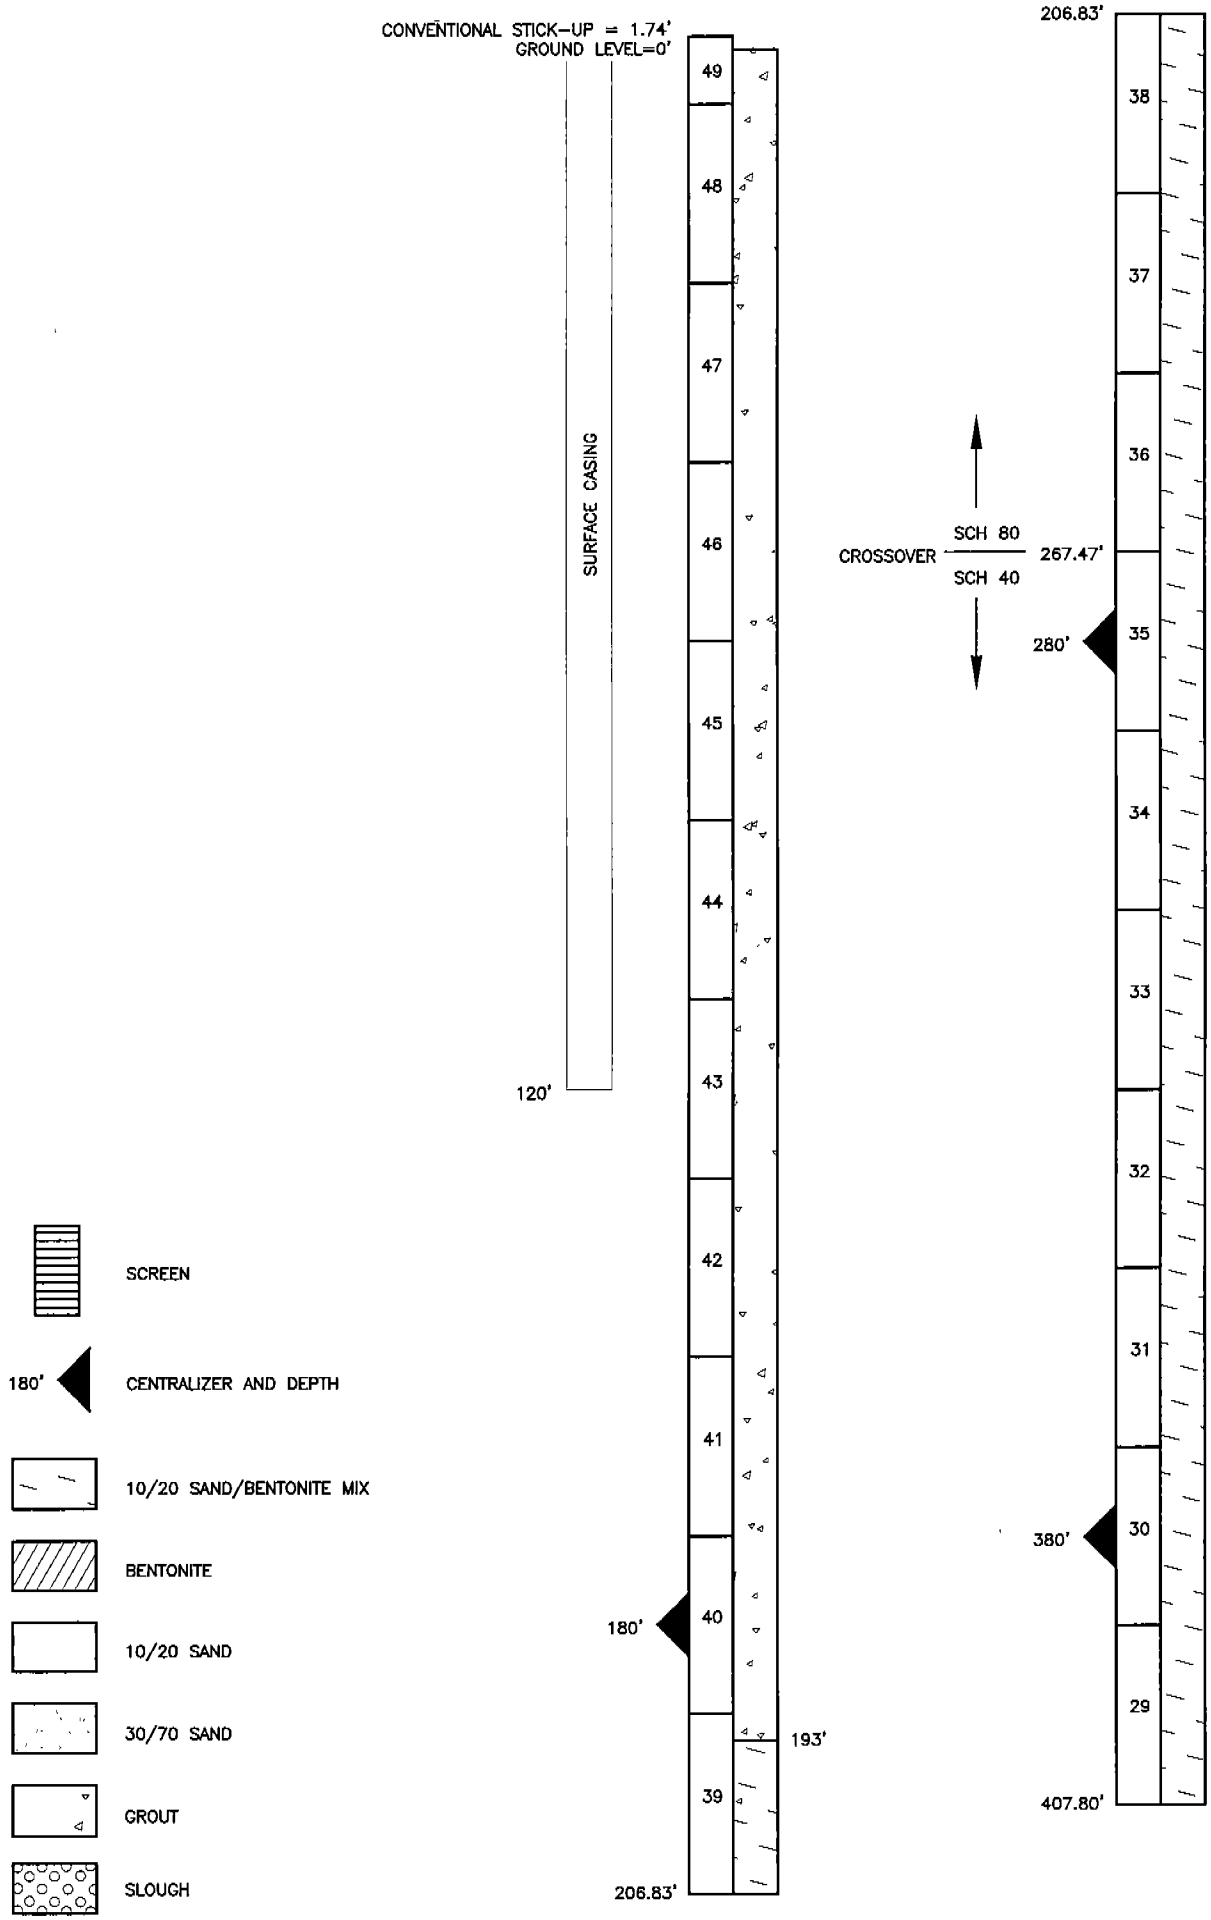

BLM-37 CONVENTIONAL WELL DESIGN

2891

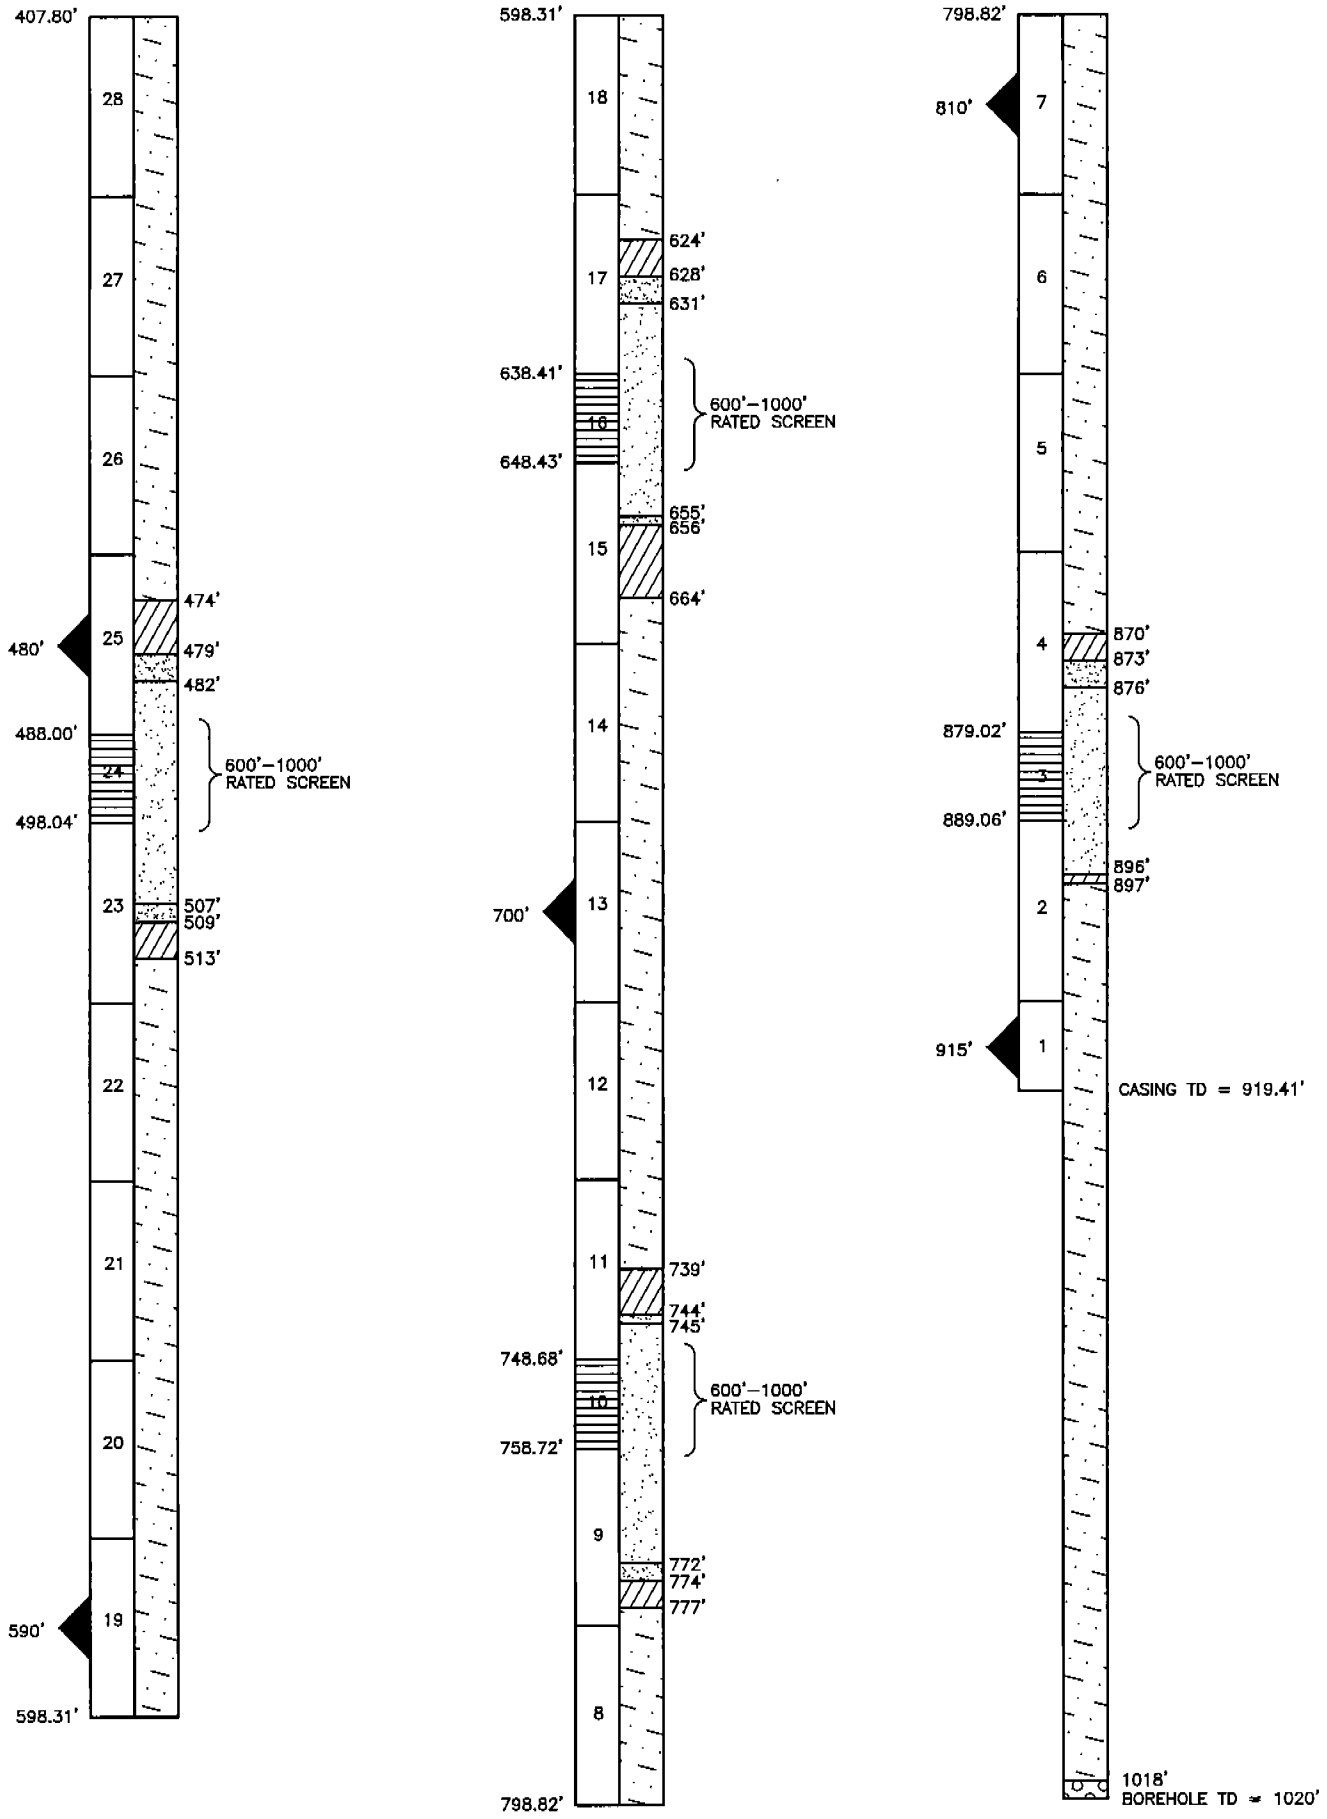

BLM–37 CONVENTIONAL WELL DESIGN

2891