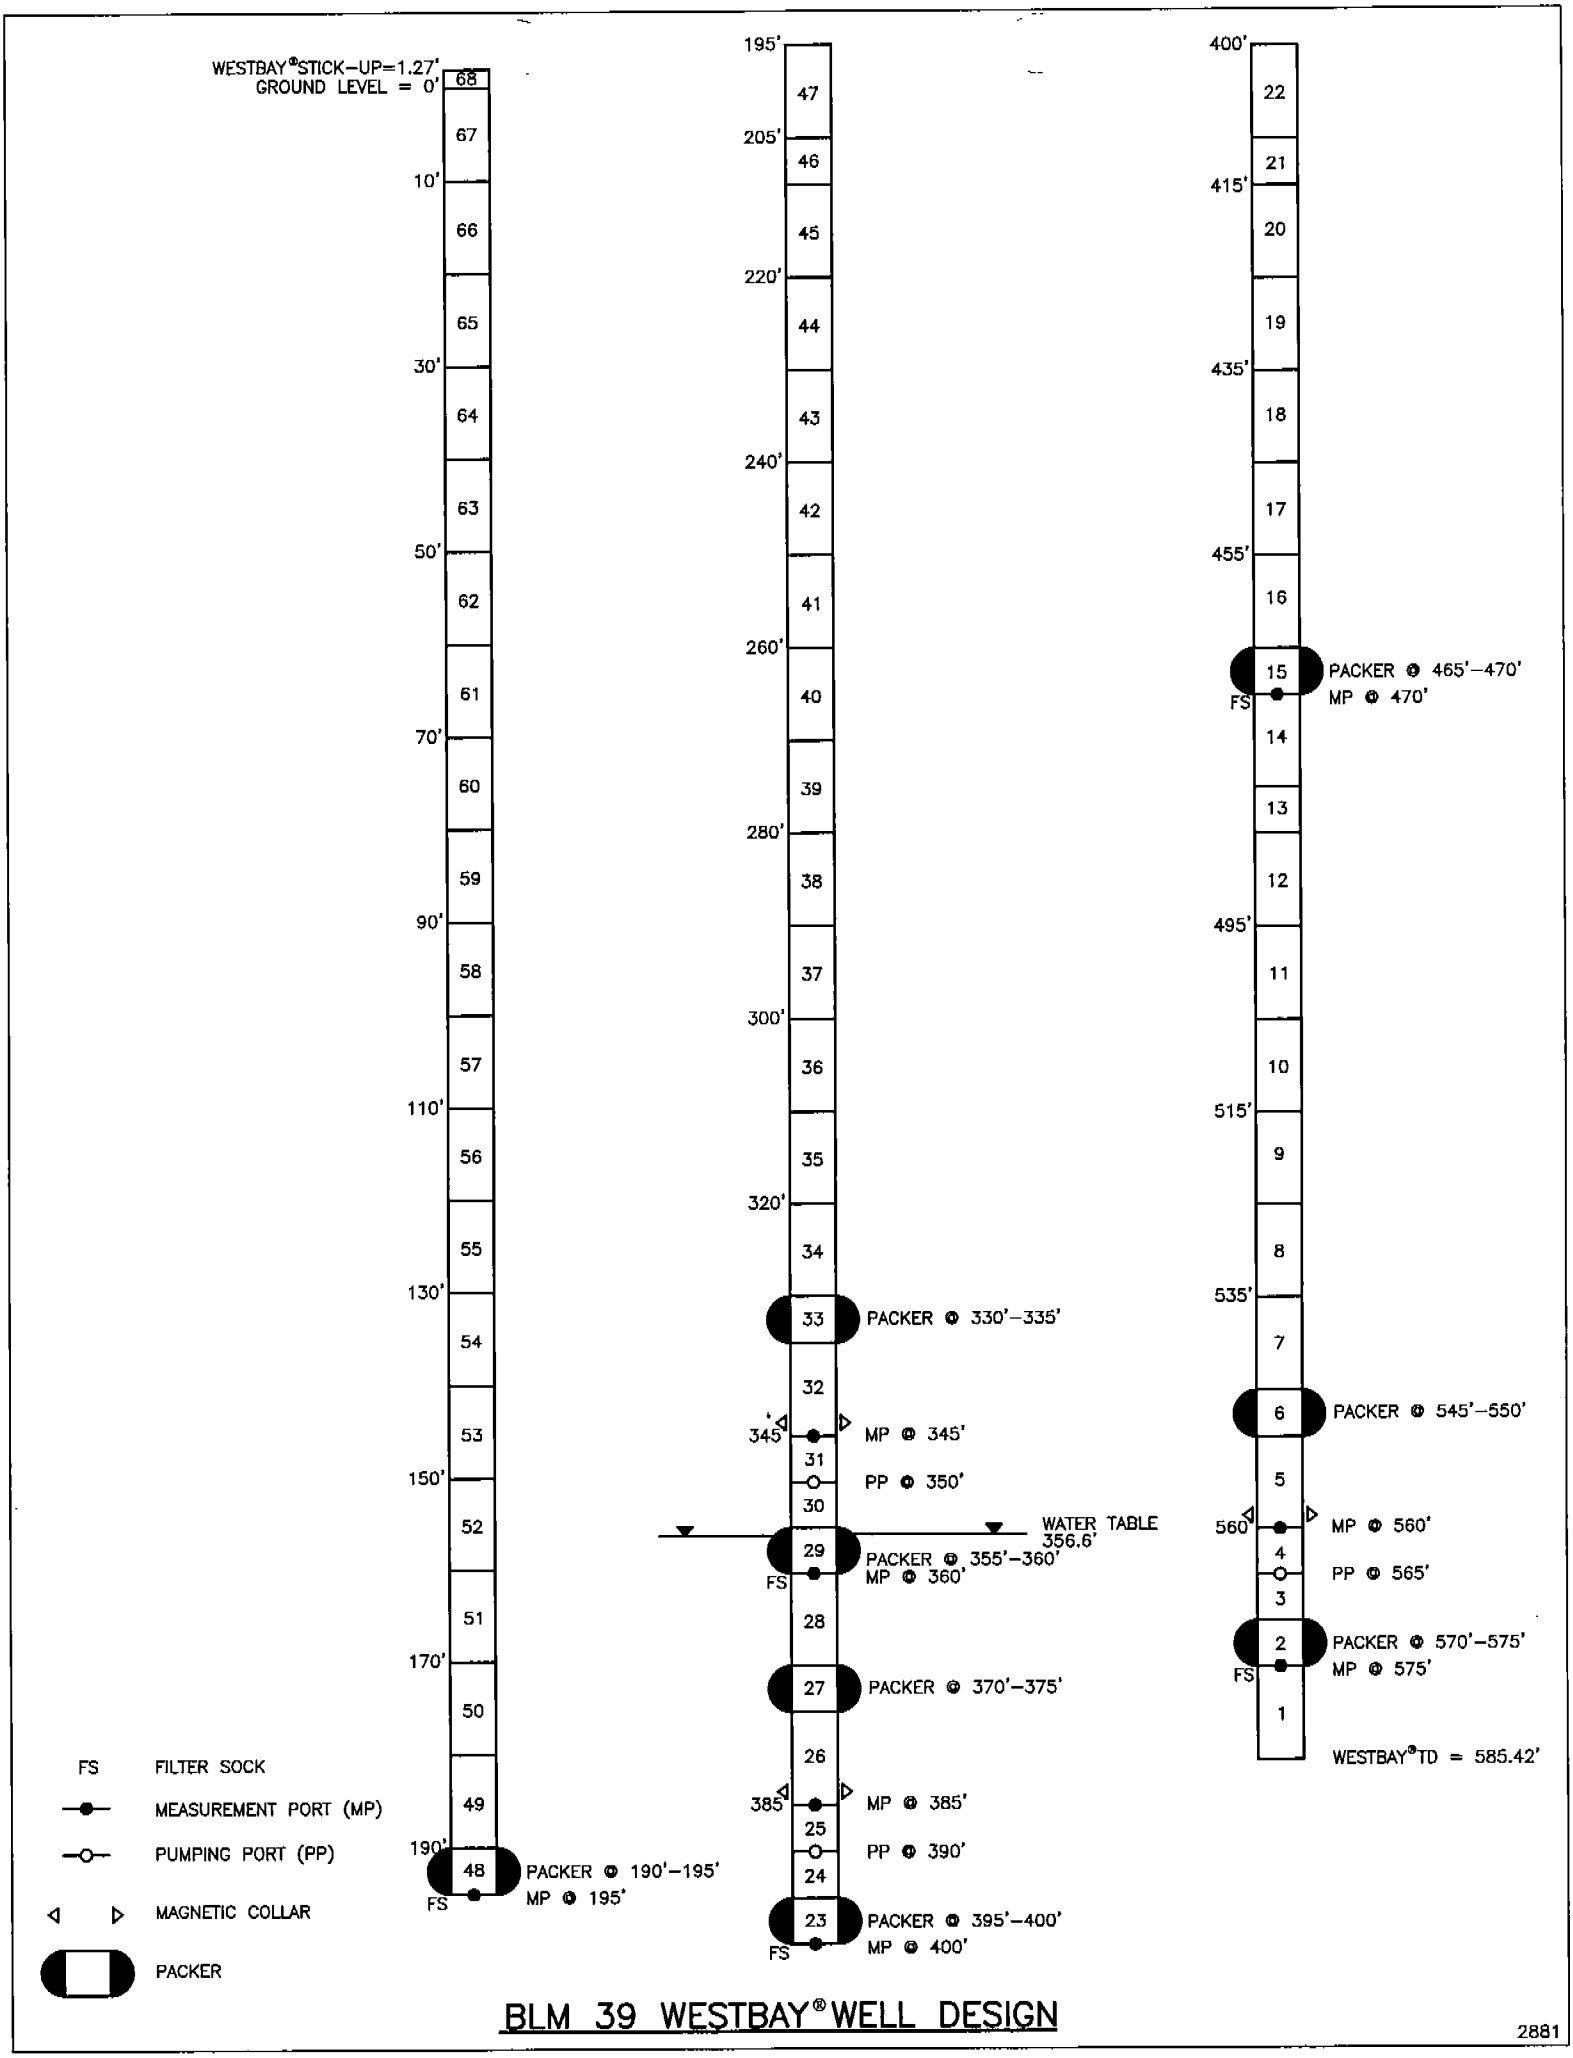

BLM 39 WESTBAY® WELL DESIGN

2881

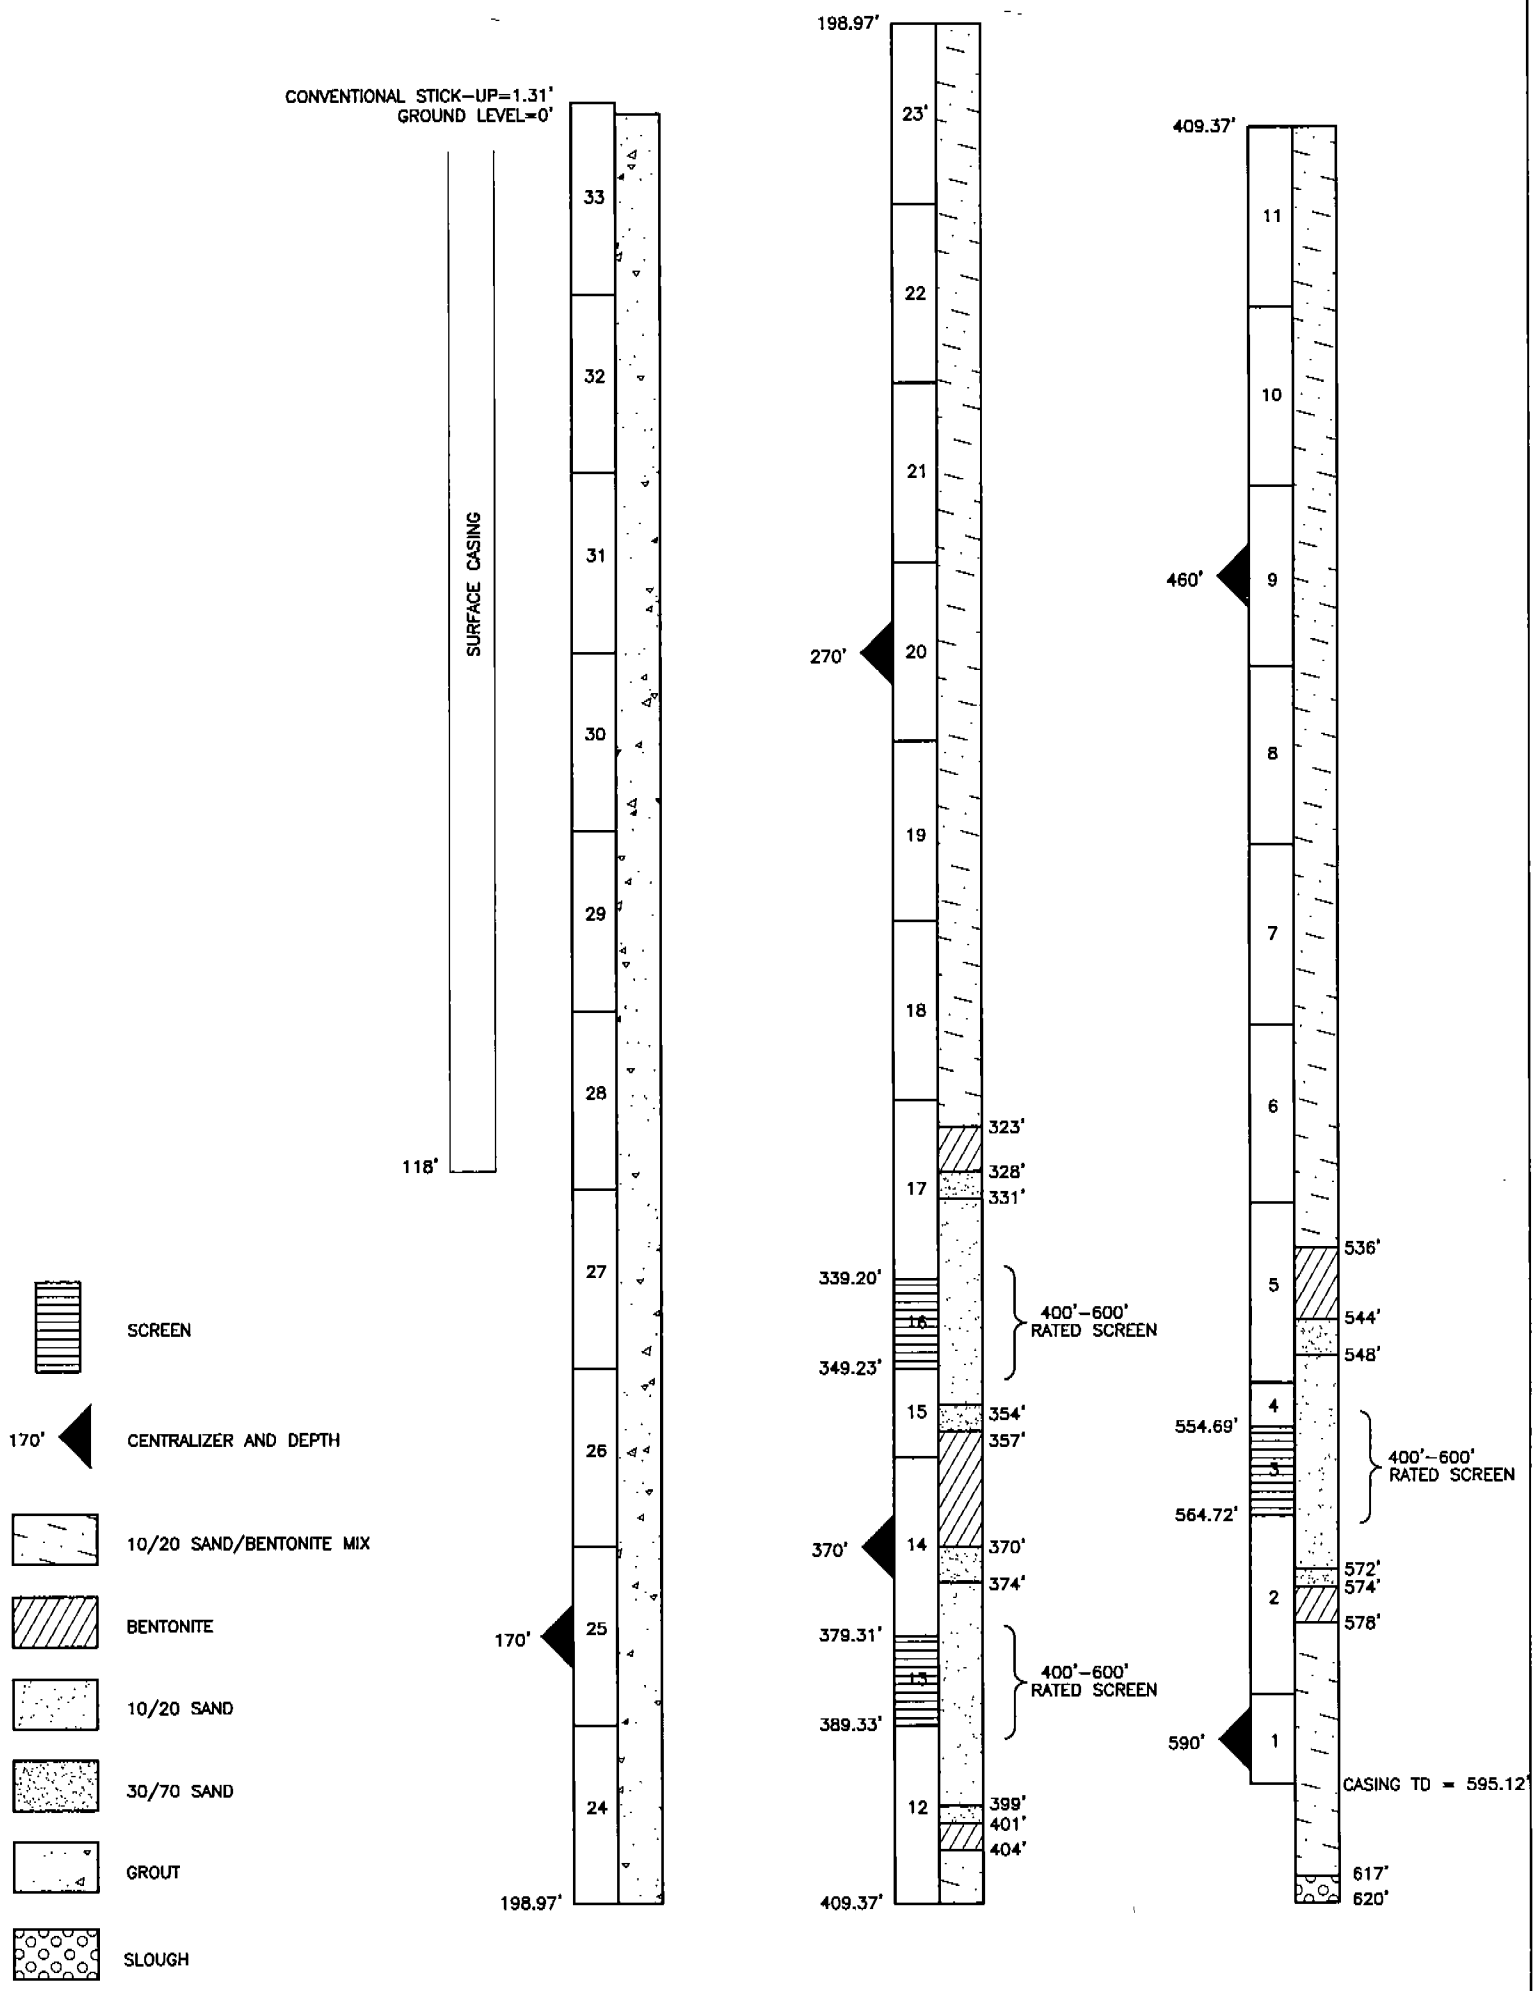

BLM-39 CONVENTIONAL WELL DESIGN

2880