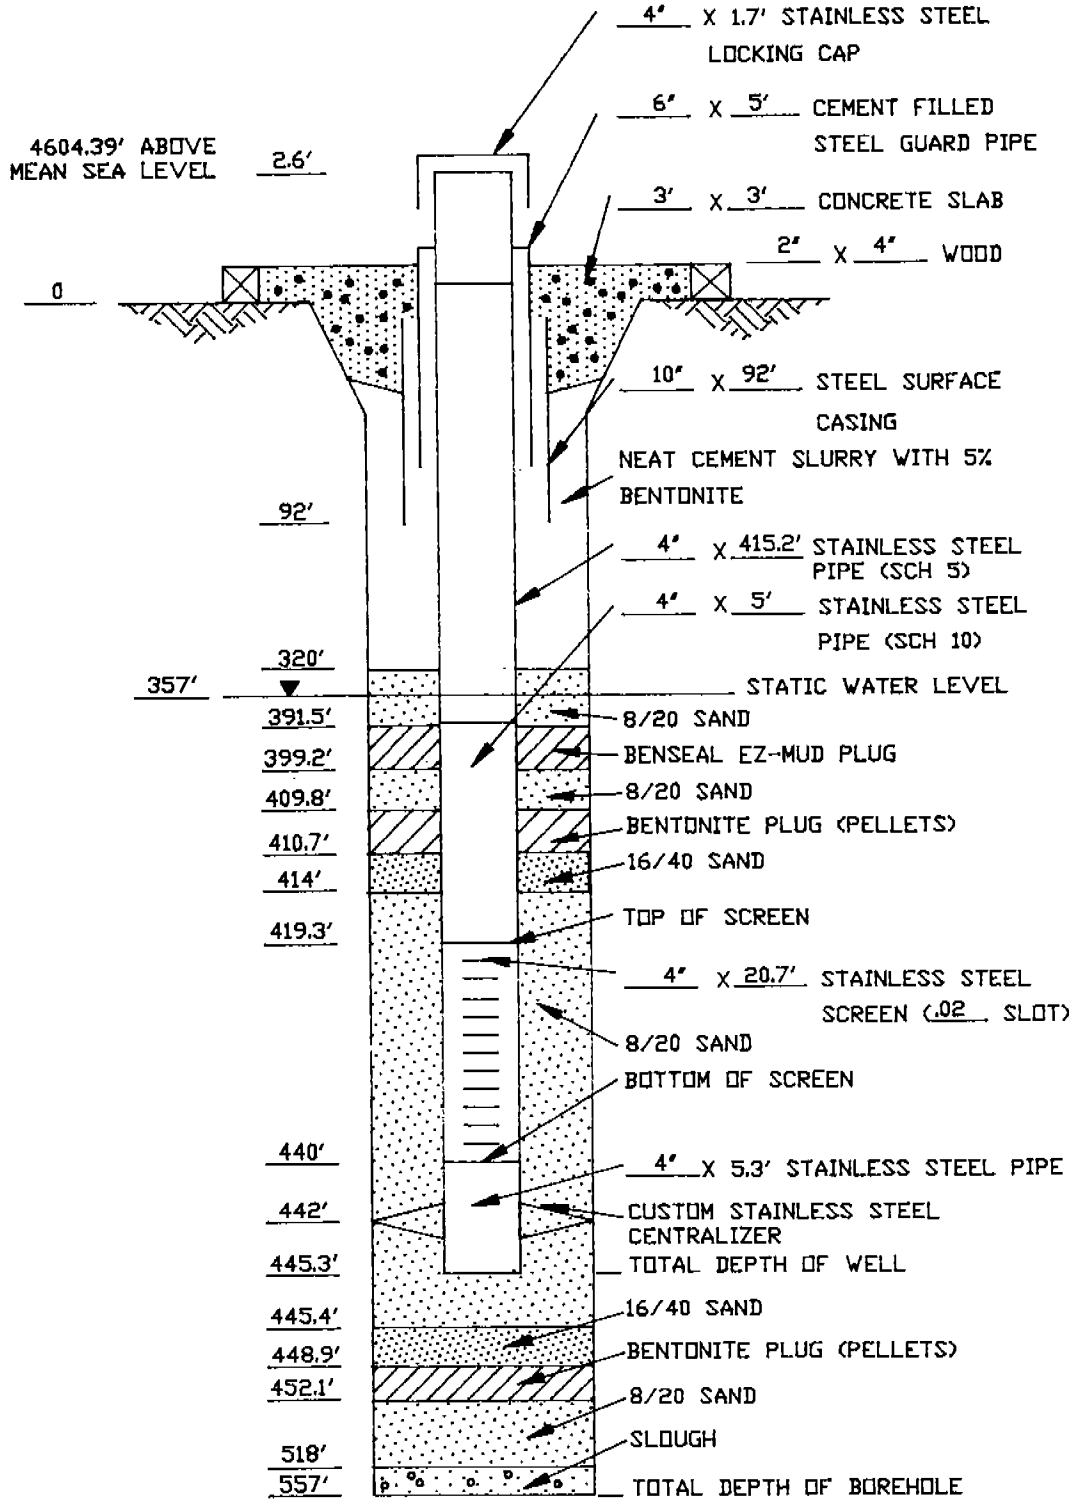

MONITOR WELL BLM-9-419 COMPLETION DIAGRAM