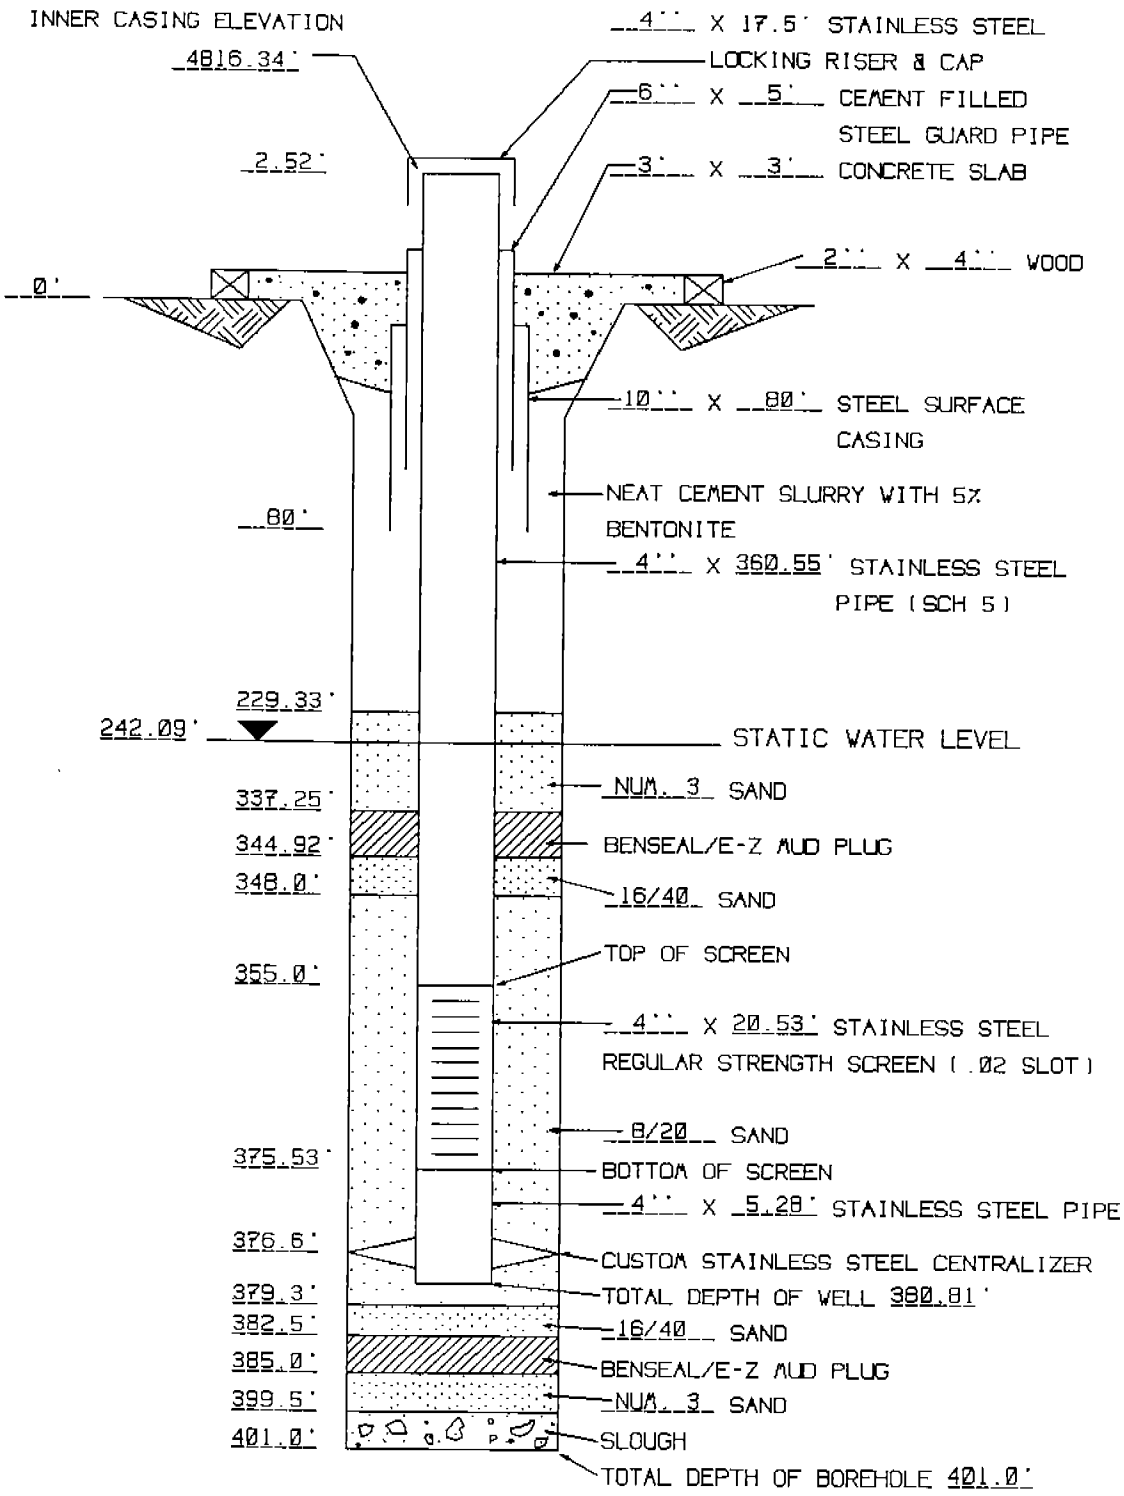

MONITOR WELL BW-6-355 COMPLETION DIAGRAM