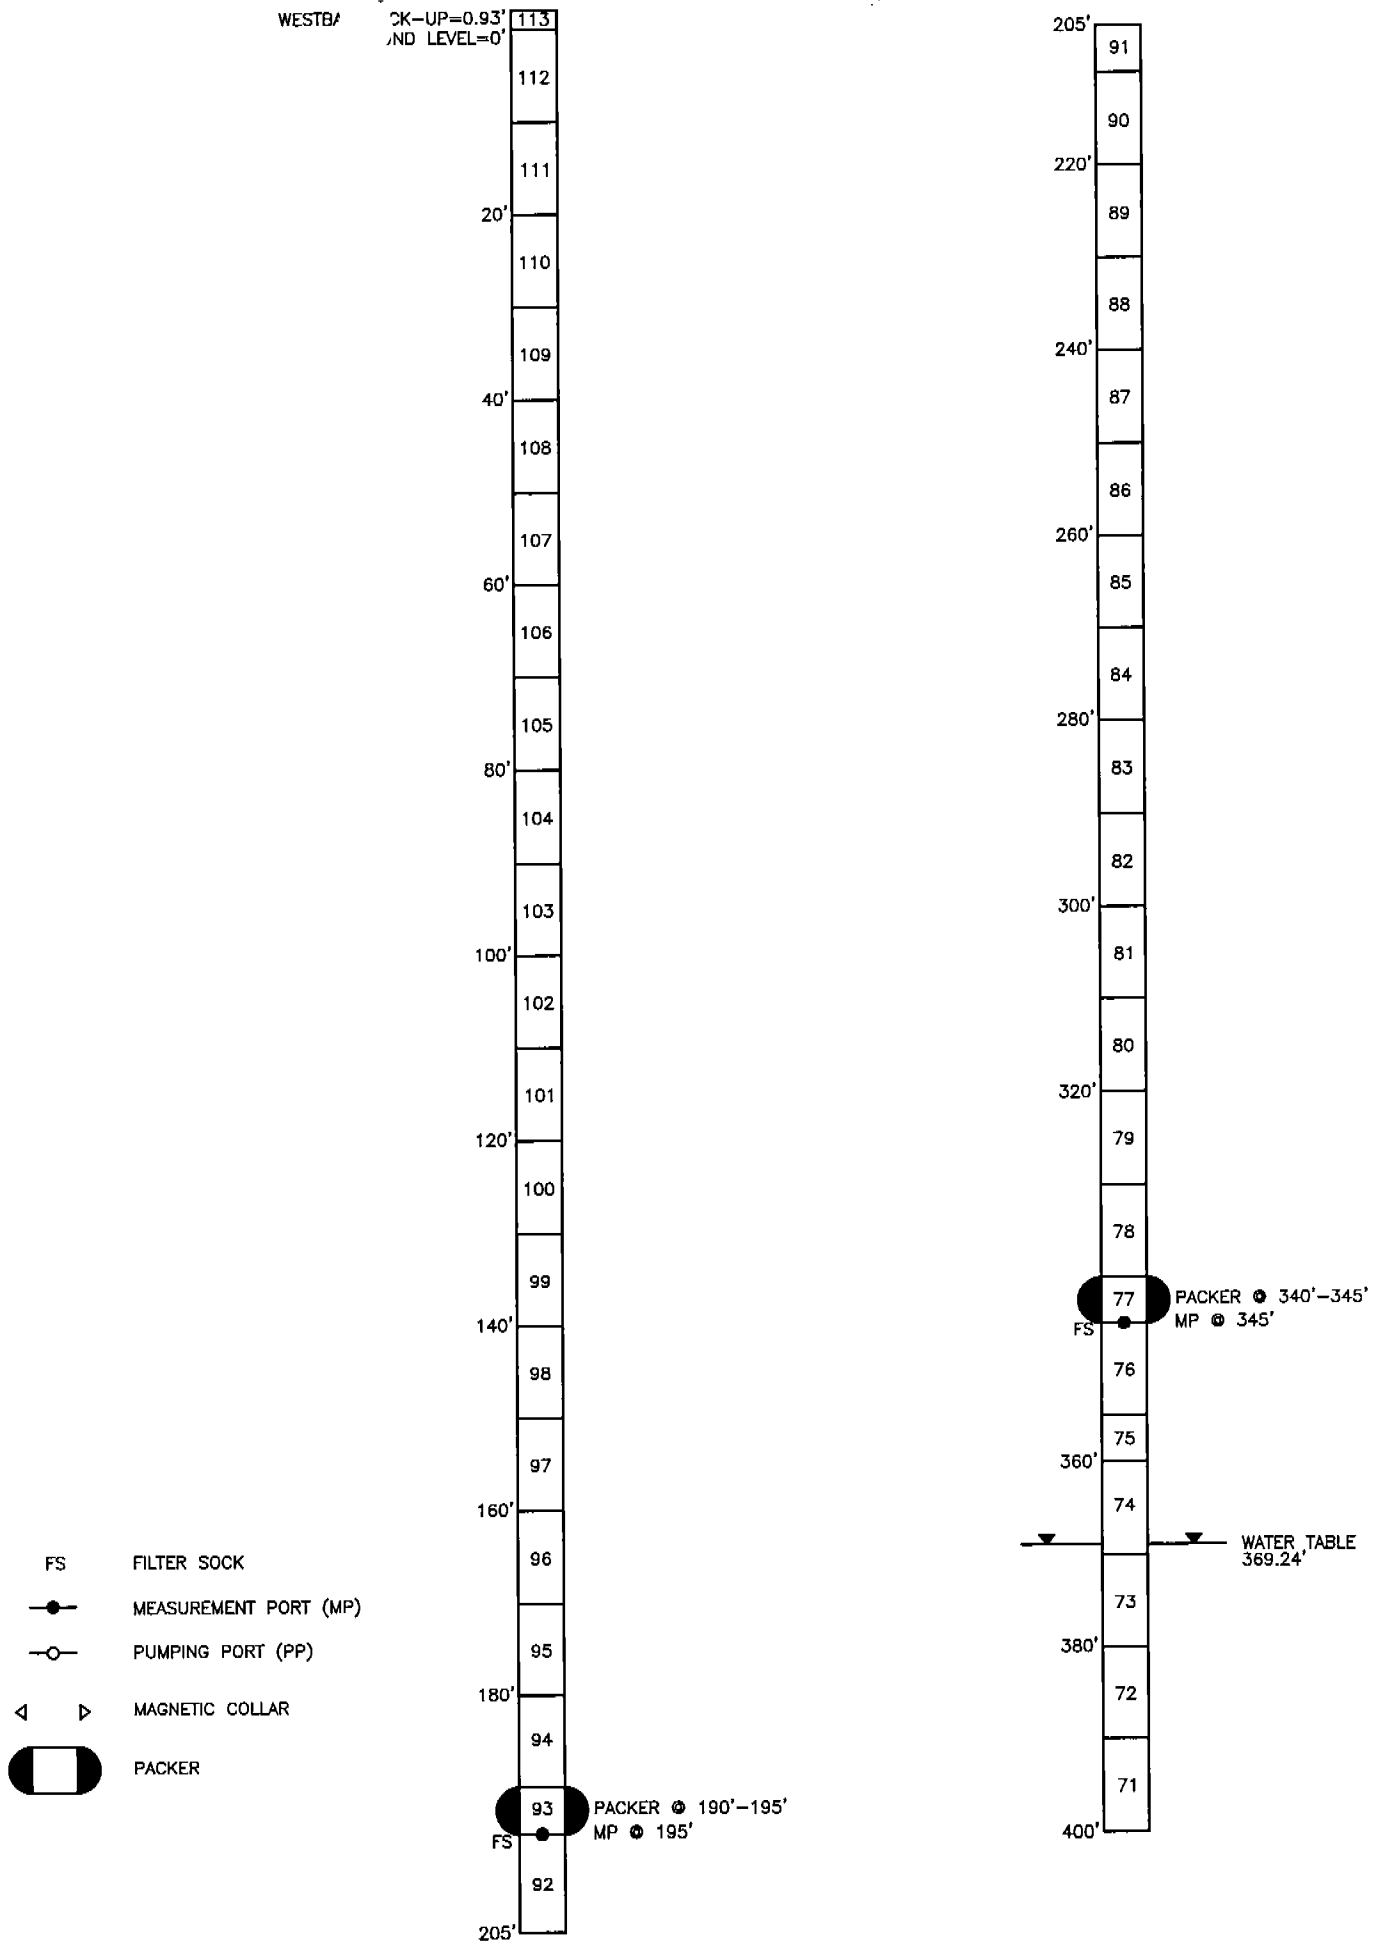

JP-3 WESTBAY® WELL DESIGN

2883

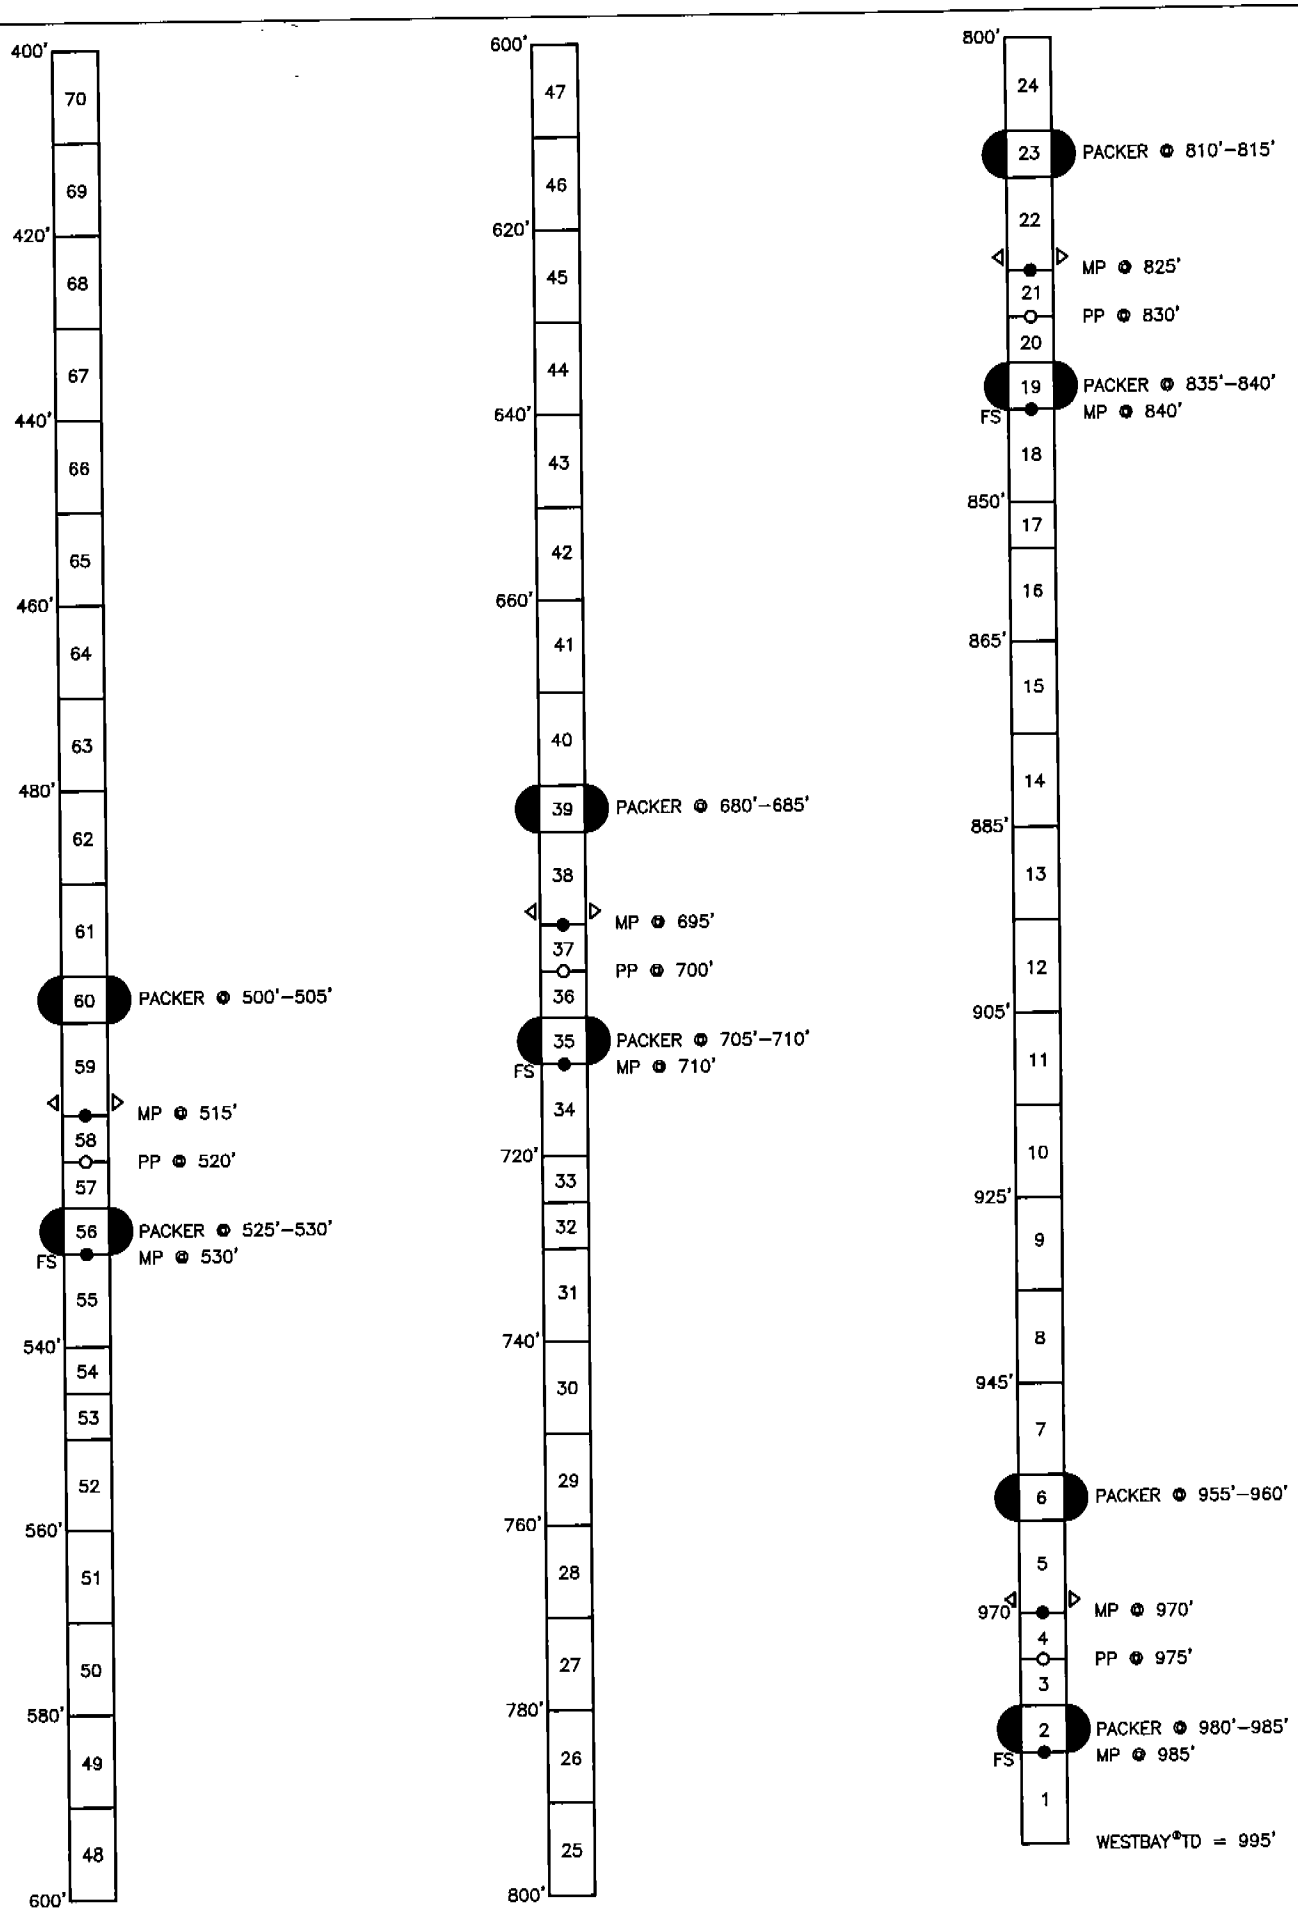

JP–3 WESTBAY® WELL DESIGN

2883

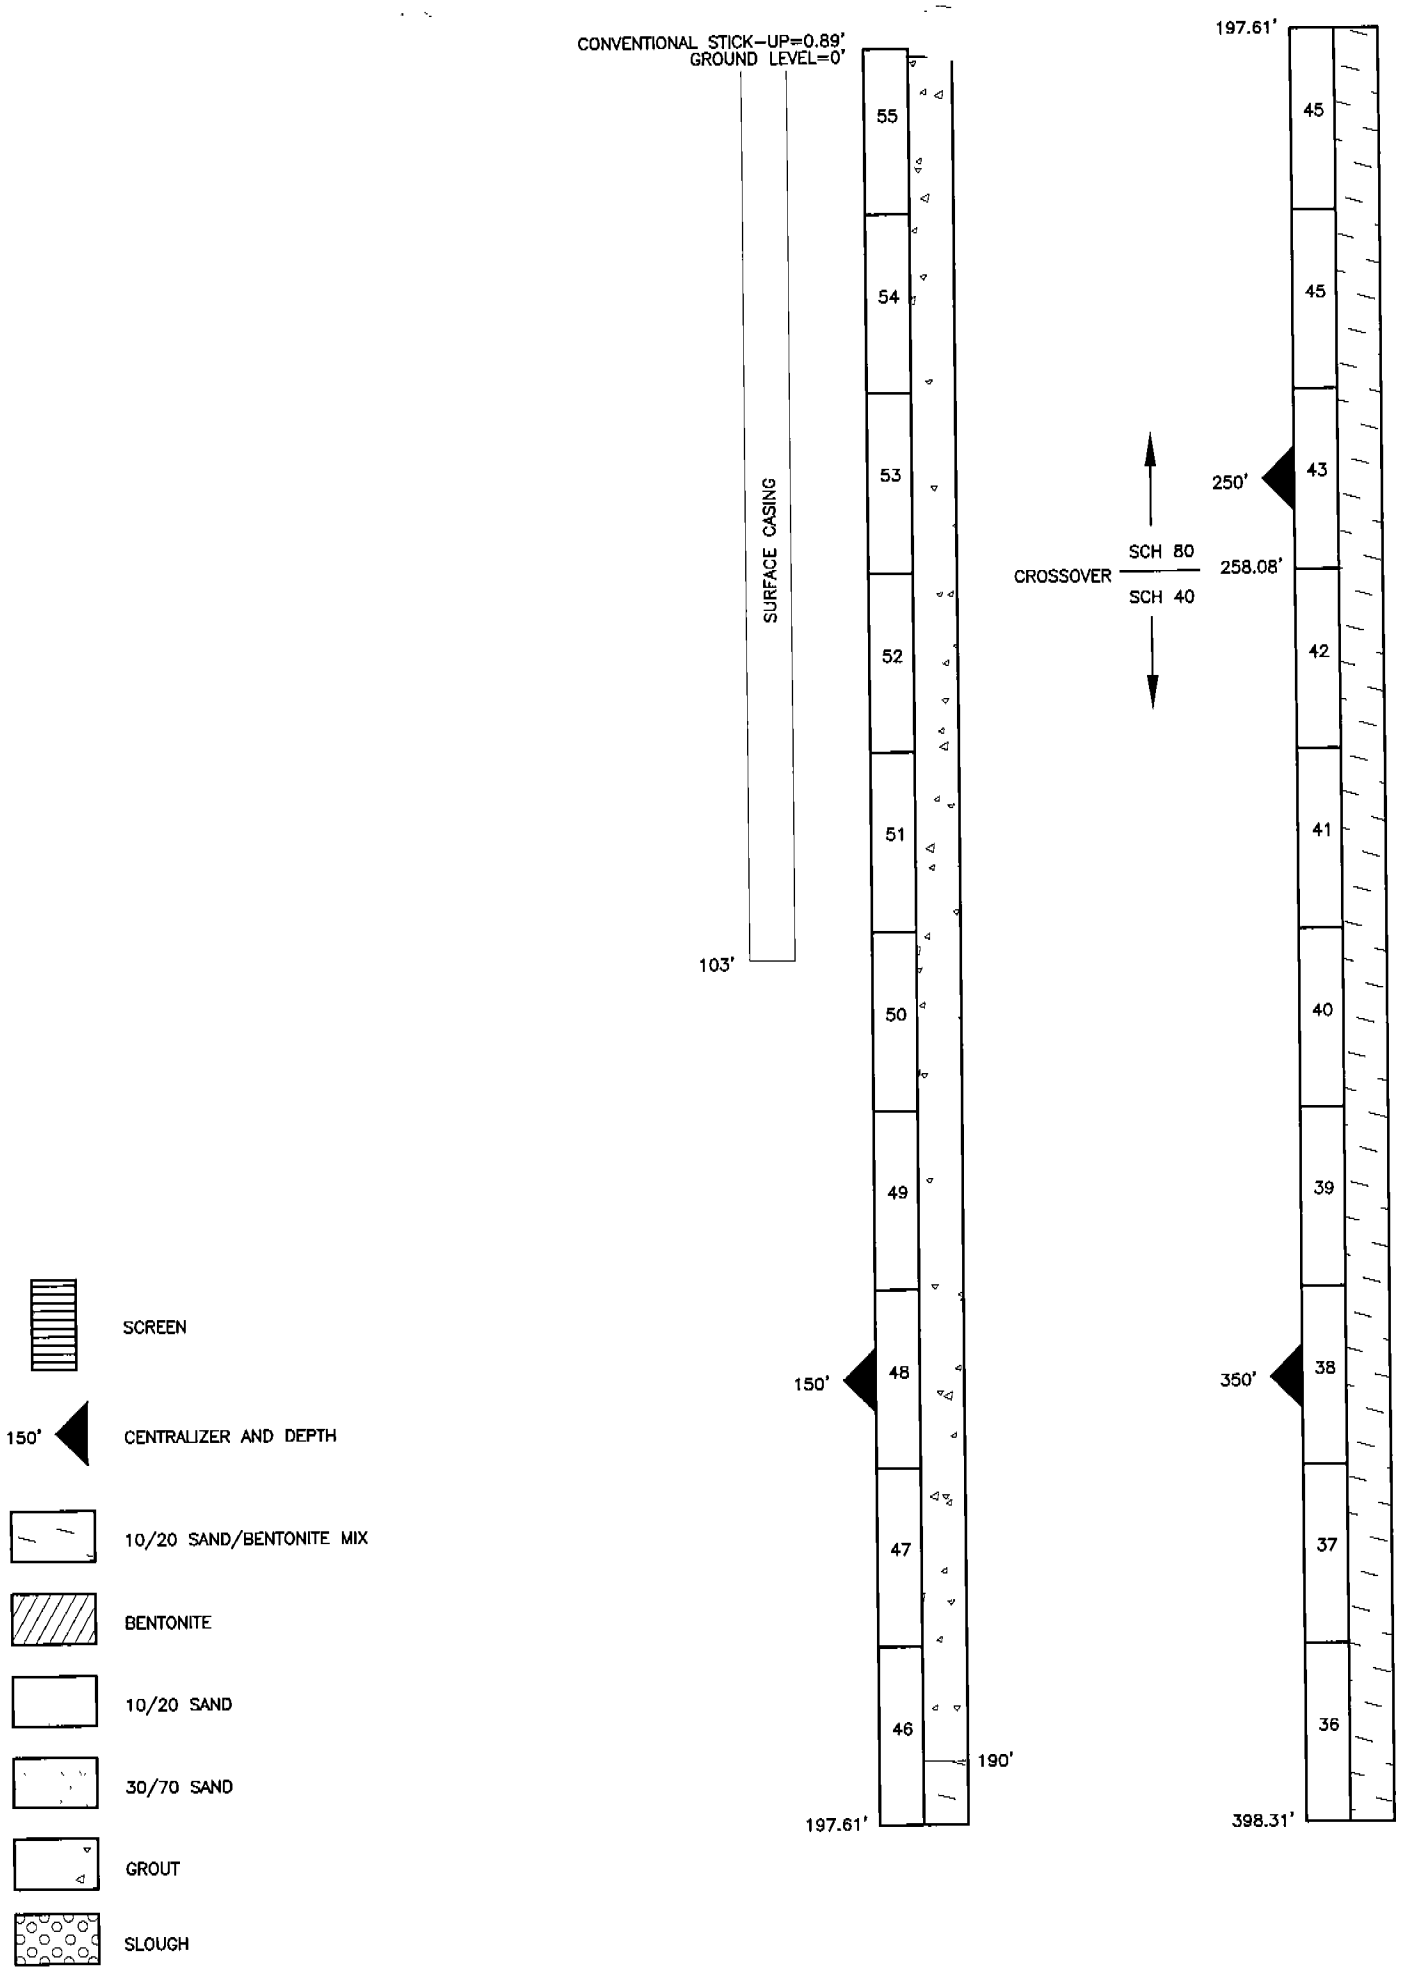

JP-3 CONVENTIONAL WELL DESIGN

2847

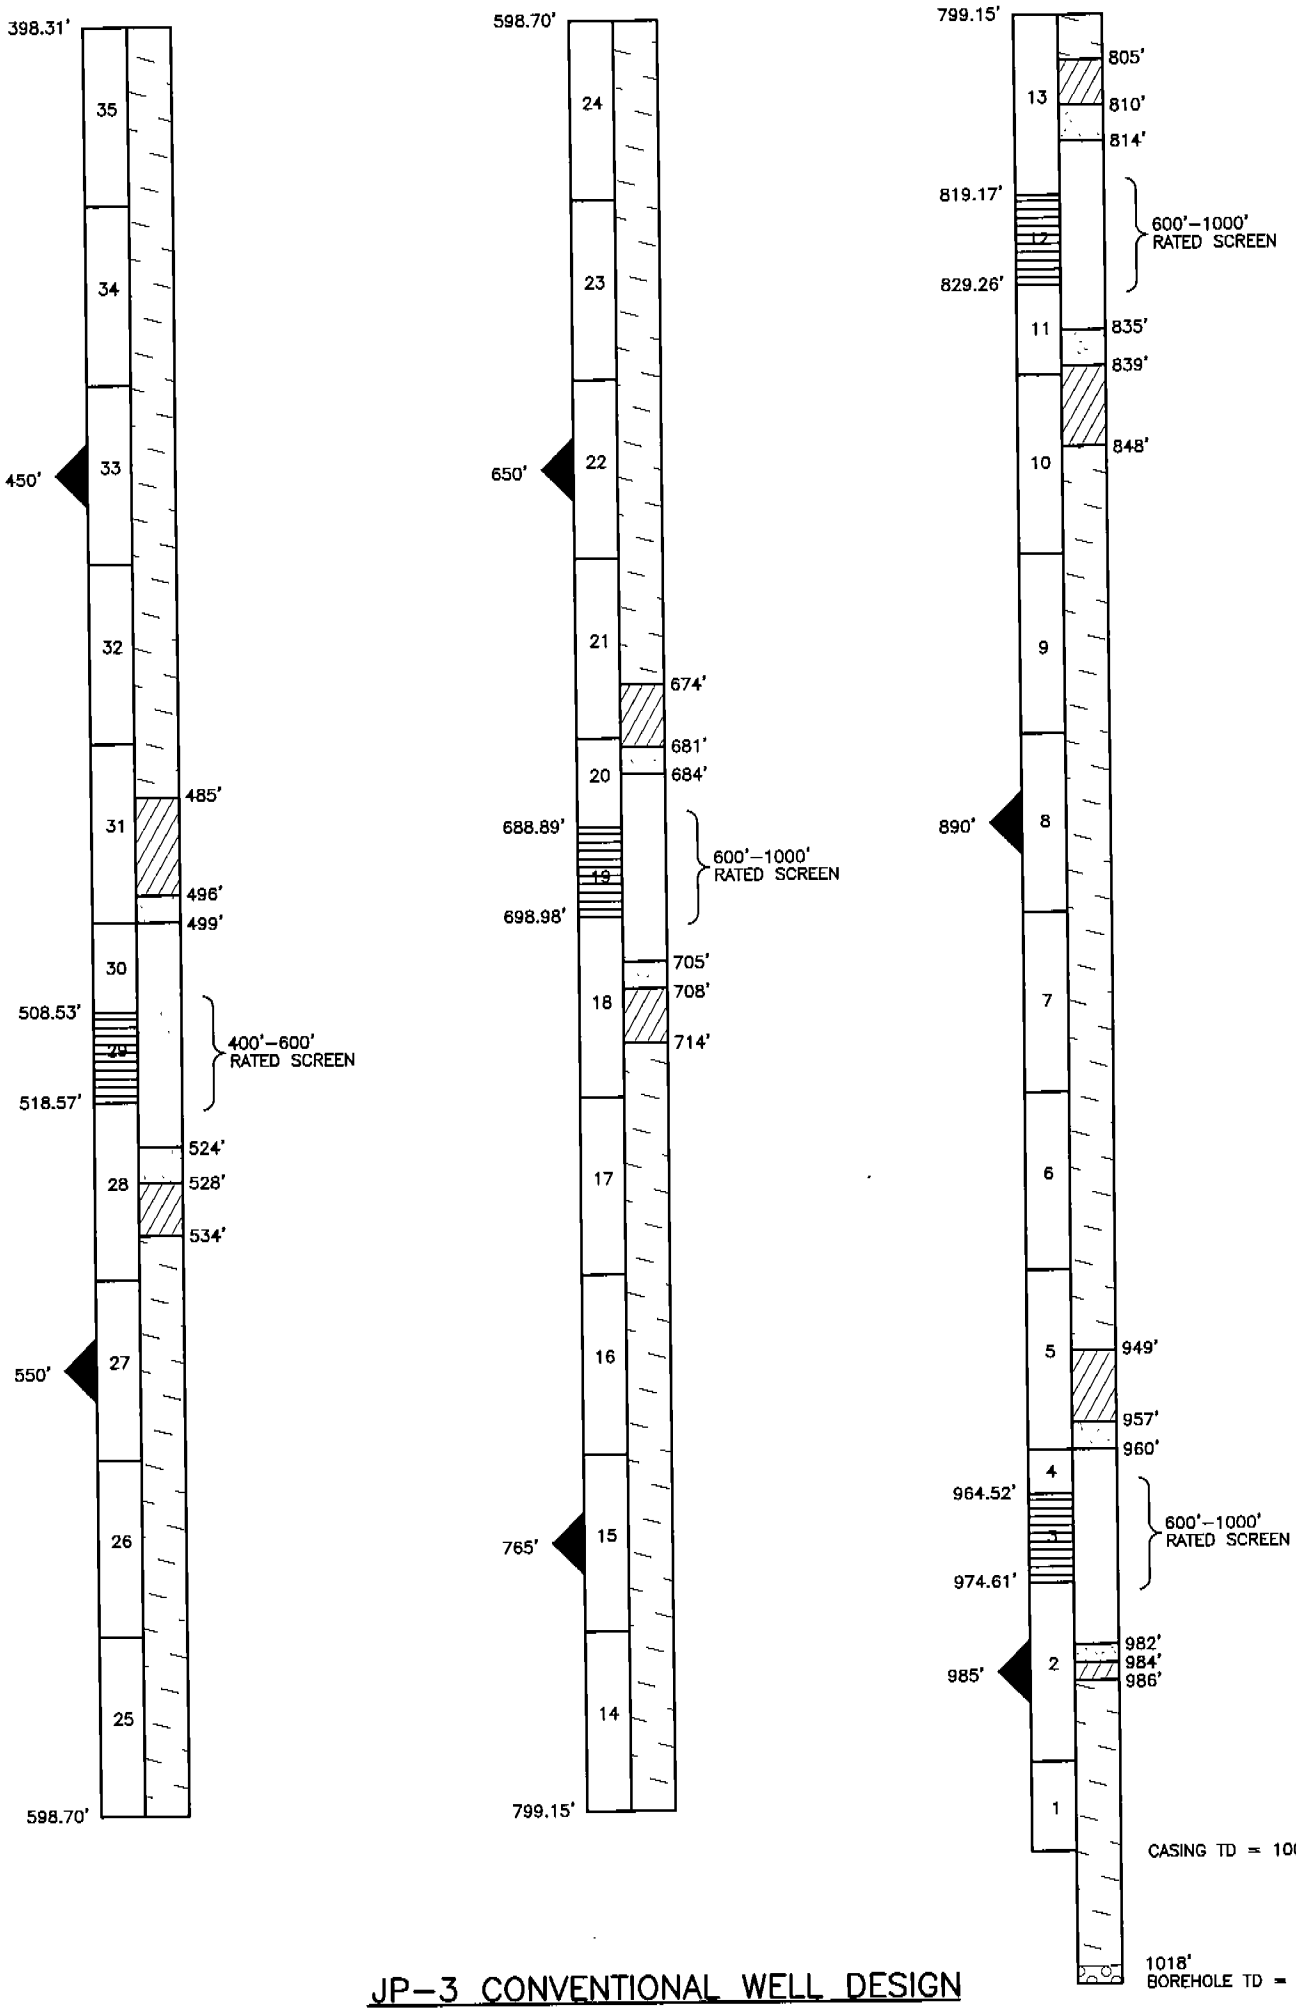

JP–3 CONVENTIONAL WELL DESIGN

2847