WELL COMPLETION DIAGRAM NASA-9

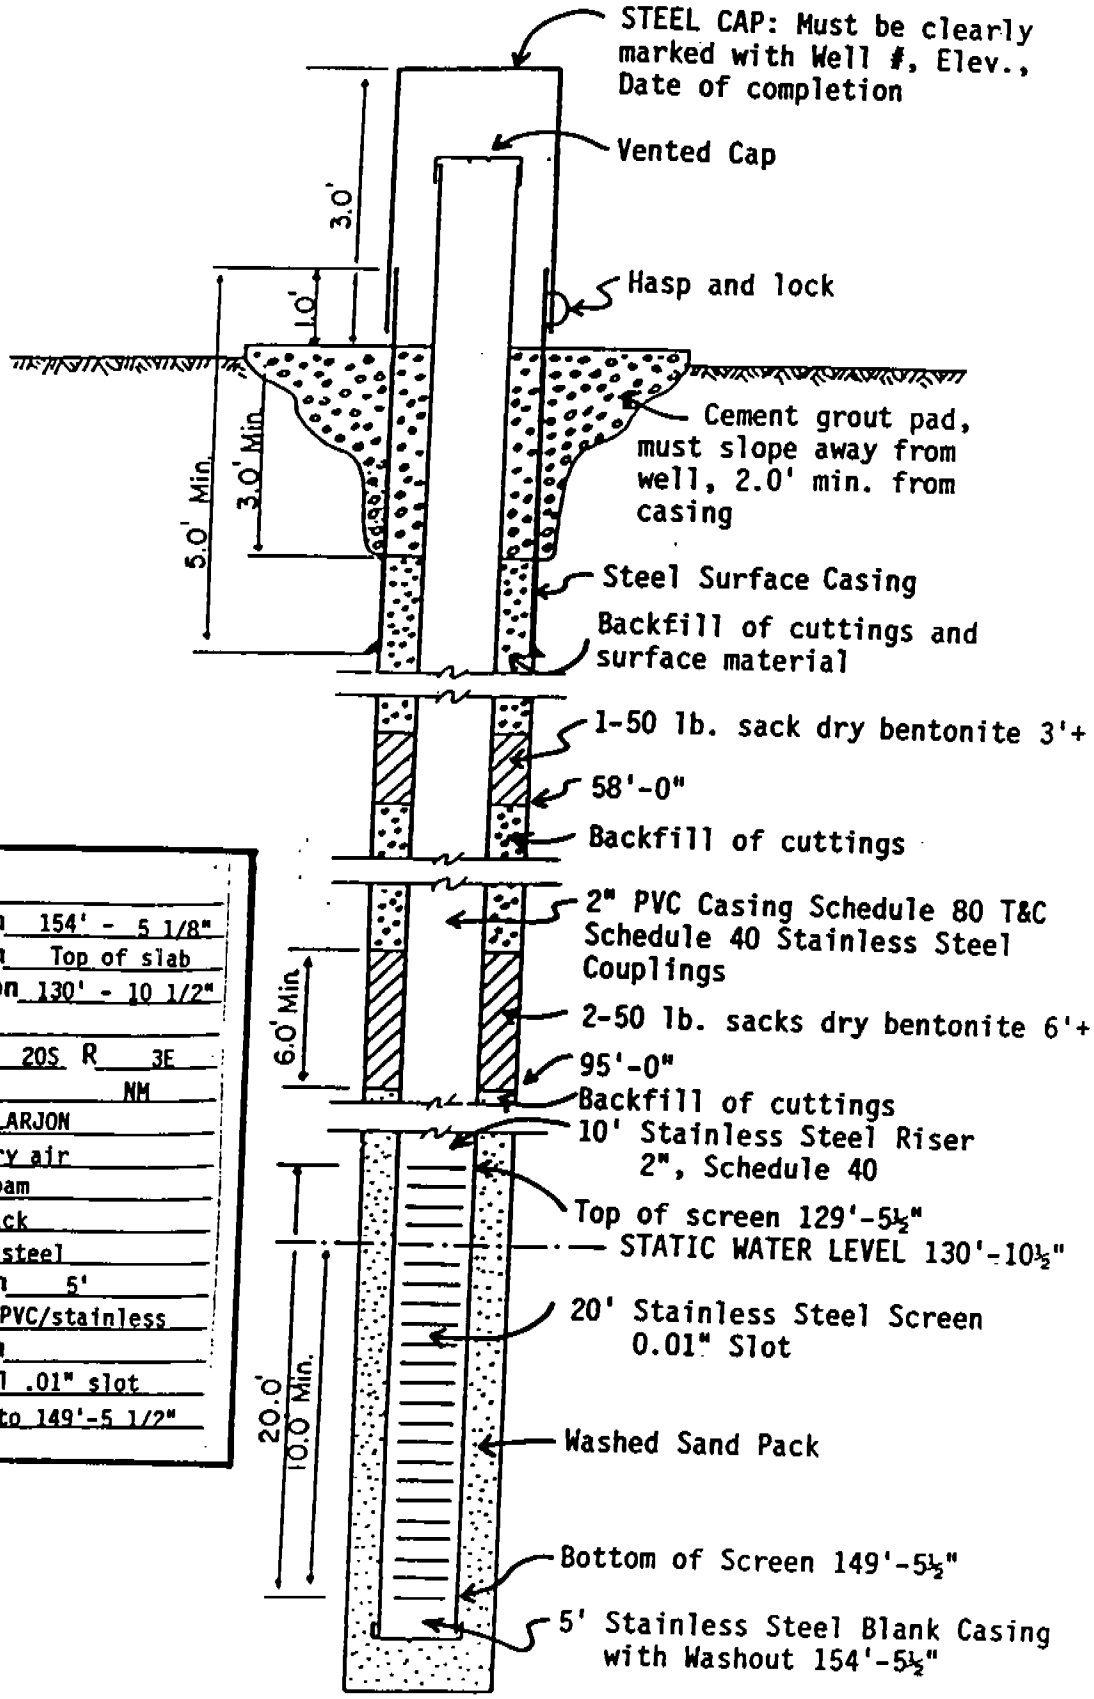

CLIENT NASA WSTF
Well Number 9 Depth 154' - 5 1/8"
Elev. 4822.3 Datum Top of slab
Water Level at Completion 130' - 10 1/2"
Water Level Elevation
SE¼ SE¼ NW¼ Sec. 35 T 20S R 3E
County Dona Ana State NM
Driller LARJON
Drilling Method Rotary air
Drilling Fluid(s) versafoam
Compl. Method Gravel Pack
Surface Casing Type 6" steel
I.D. O.D. Depth 5'
Inner Casing Type Sch. 80 PVC/stainless
I.D. 2" O.D. Depth
Screen Type Stainless steel .01" slot
Screened From 129'-5 1/2" to 149'-5 1/2"