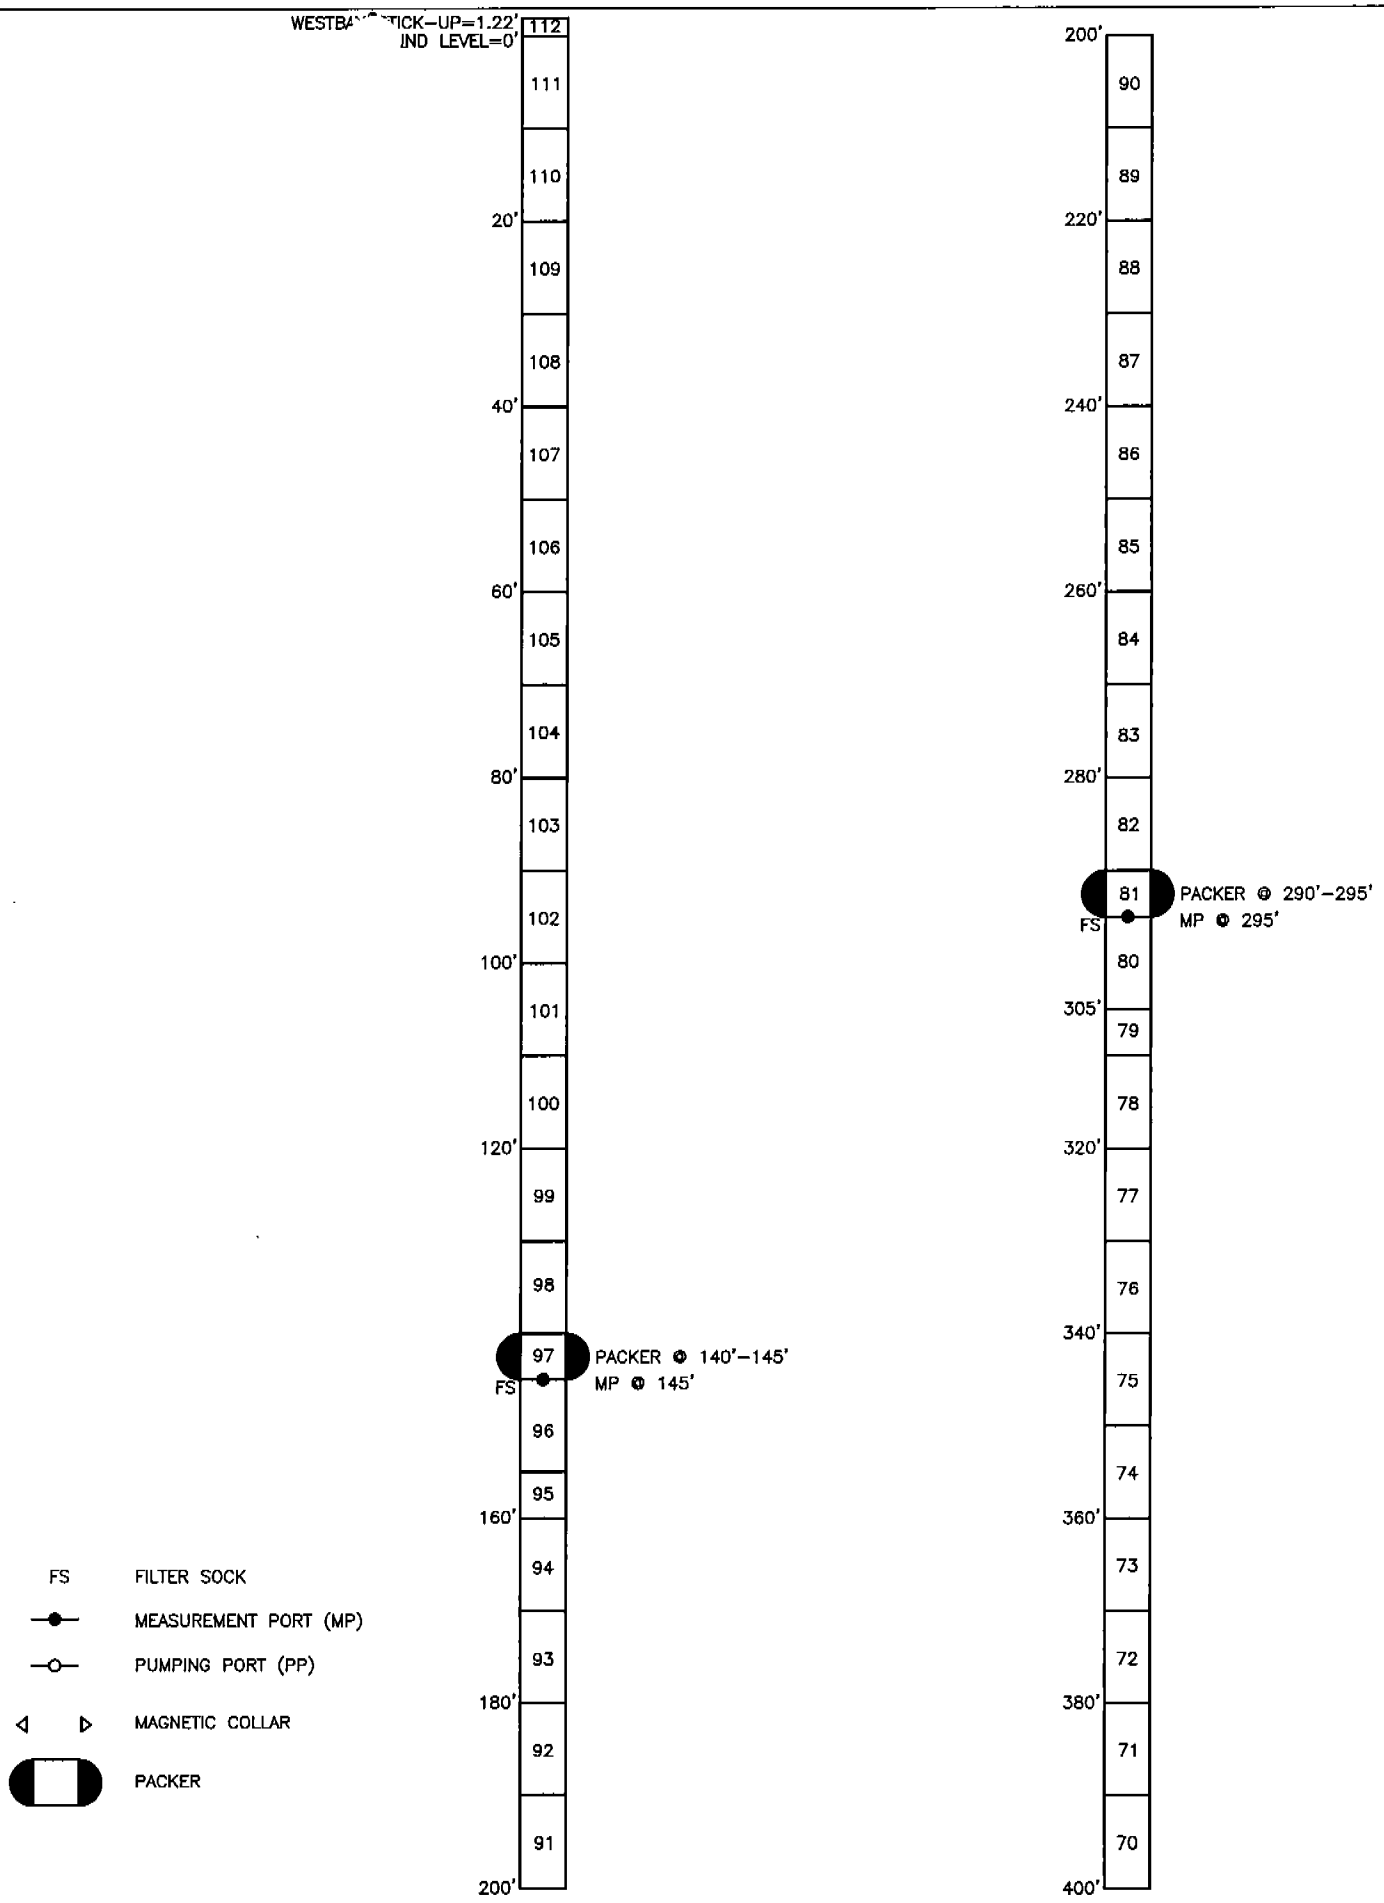

PL-8 WESTBAY® WELL DESIGN

2889

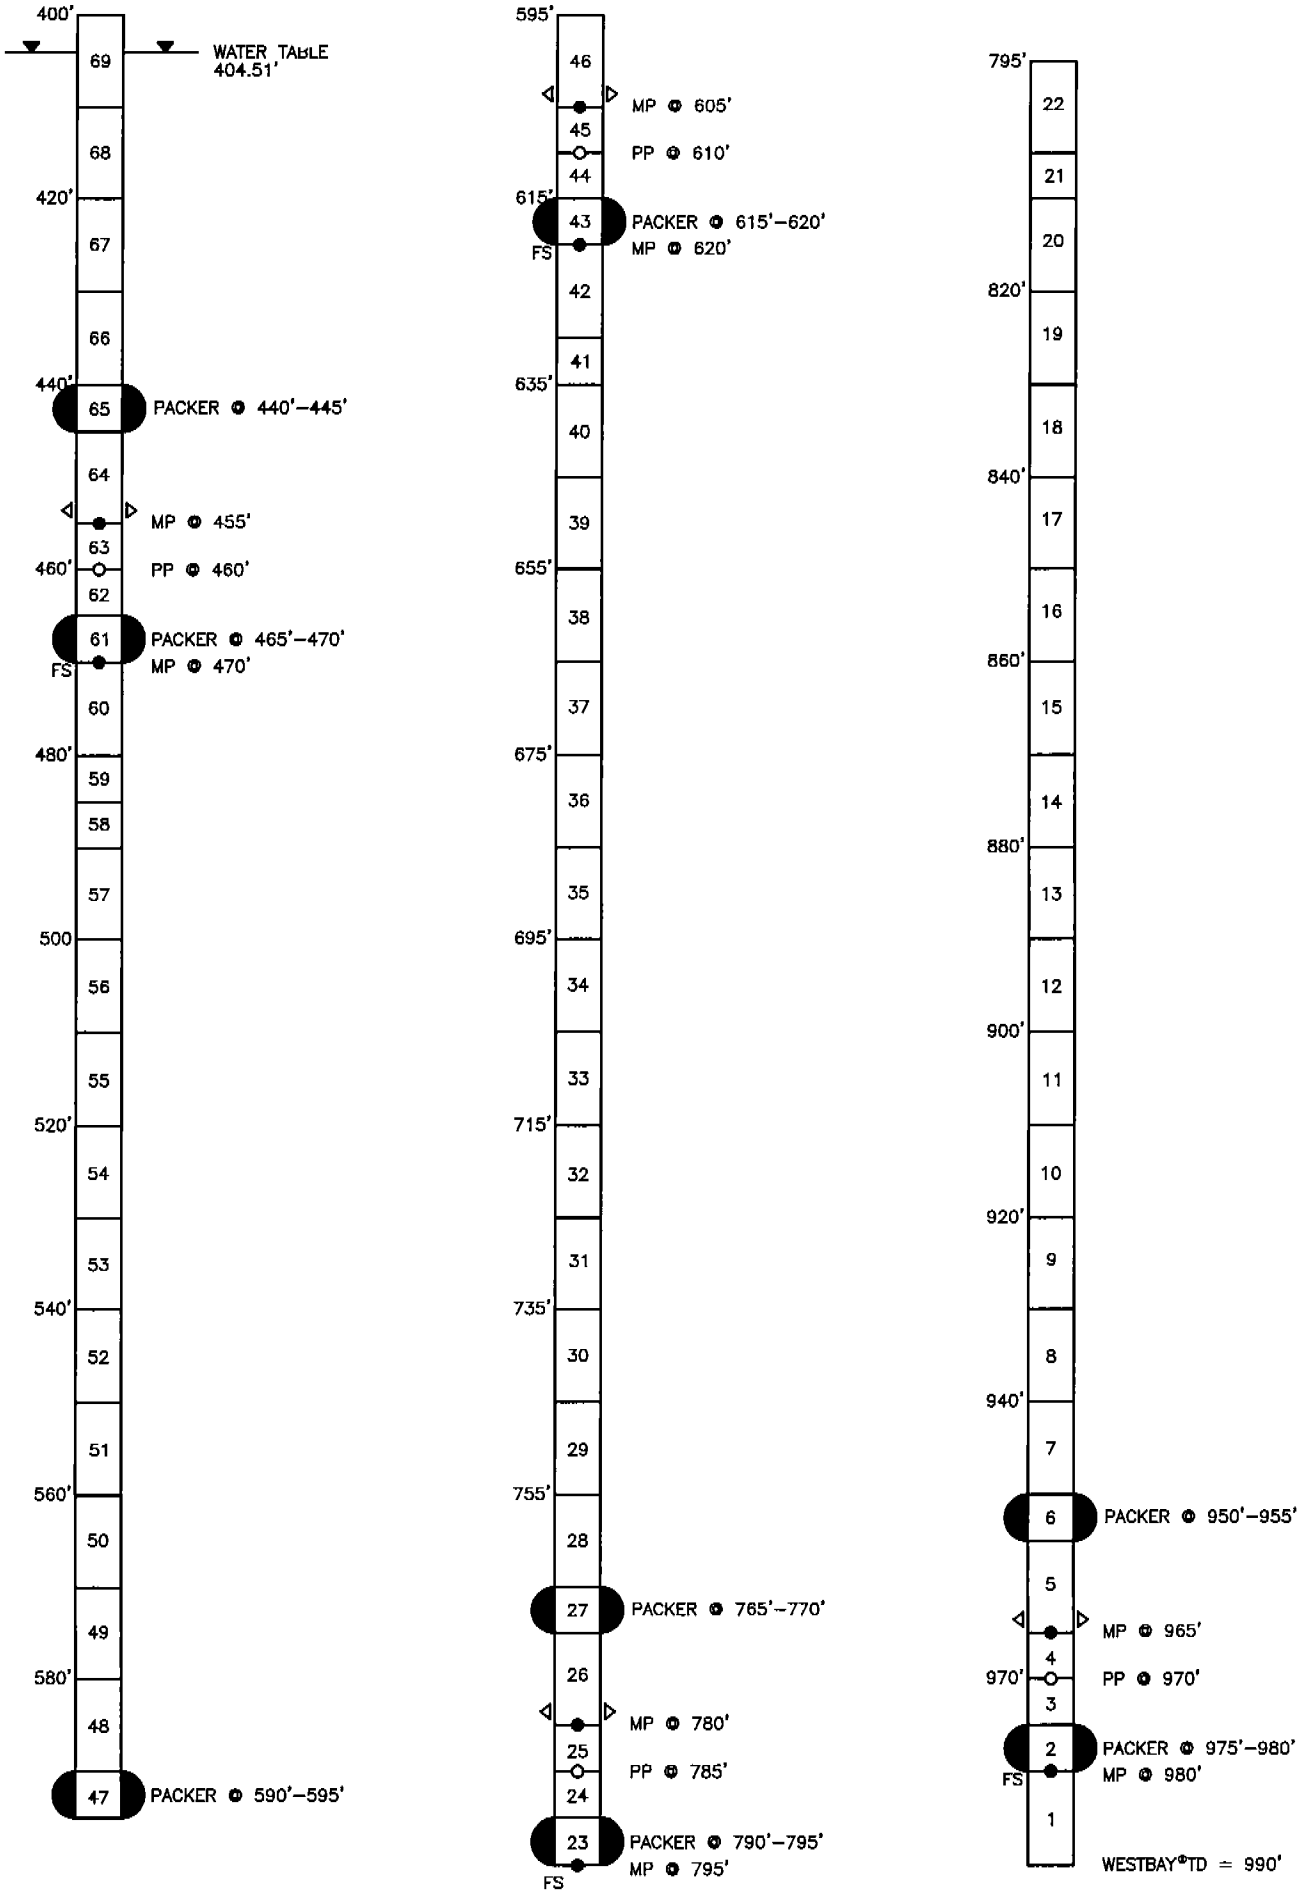

PL–8 WESTBAY®WELL DESIGN

2889

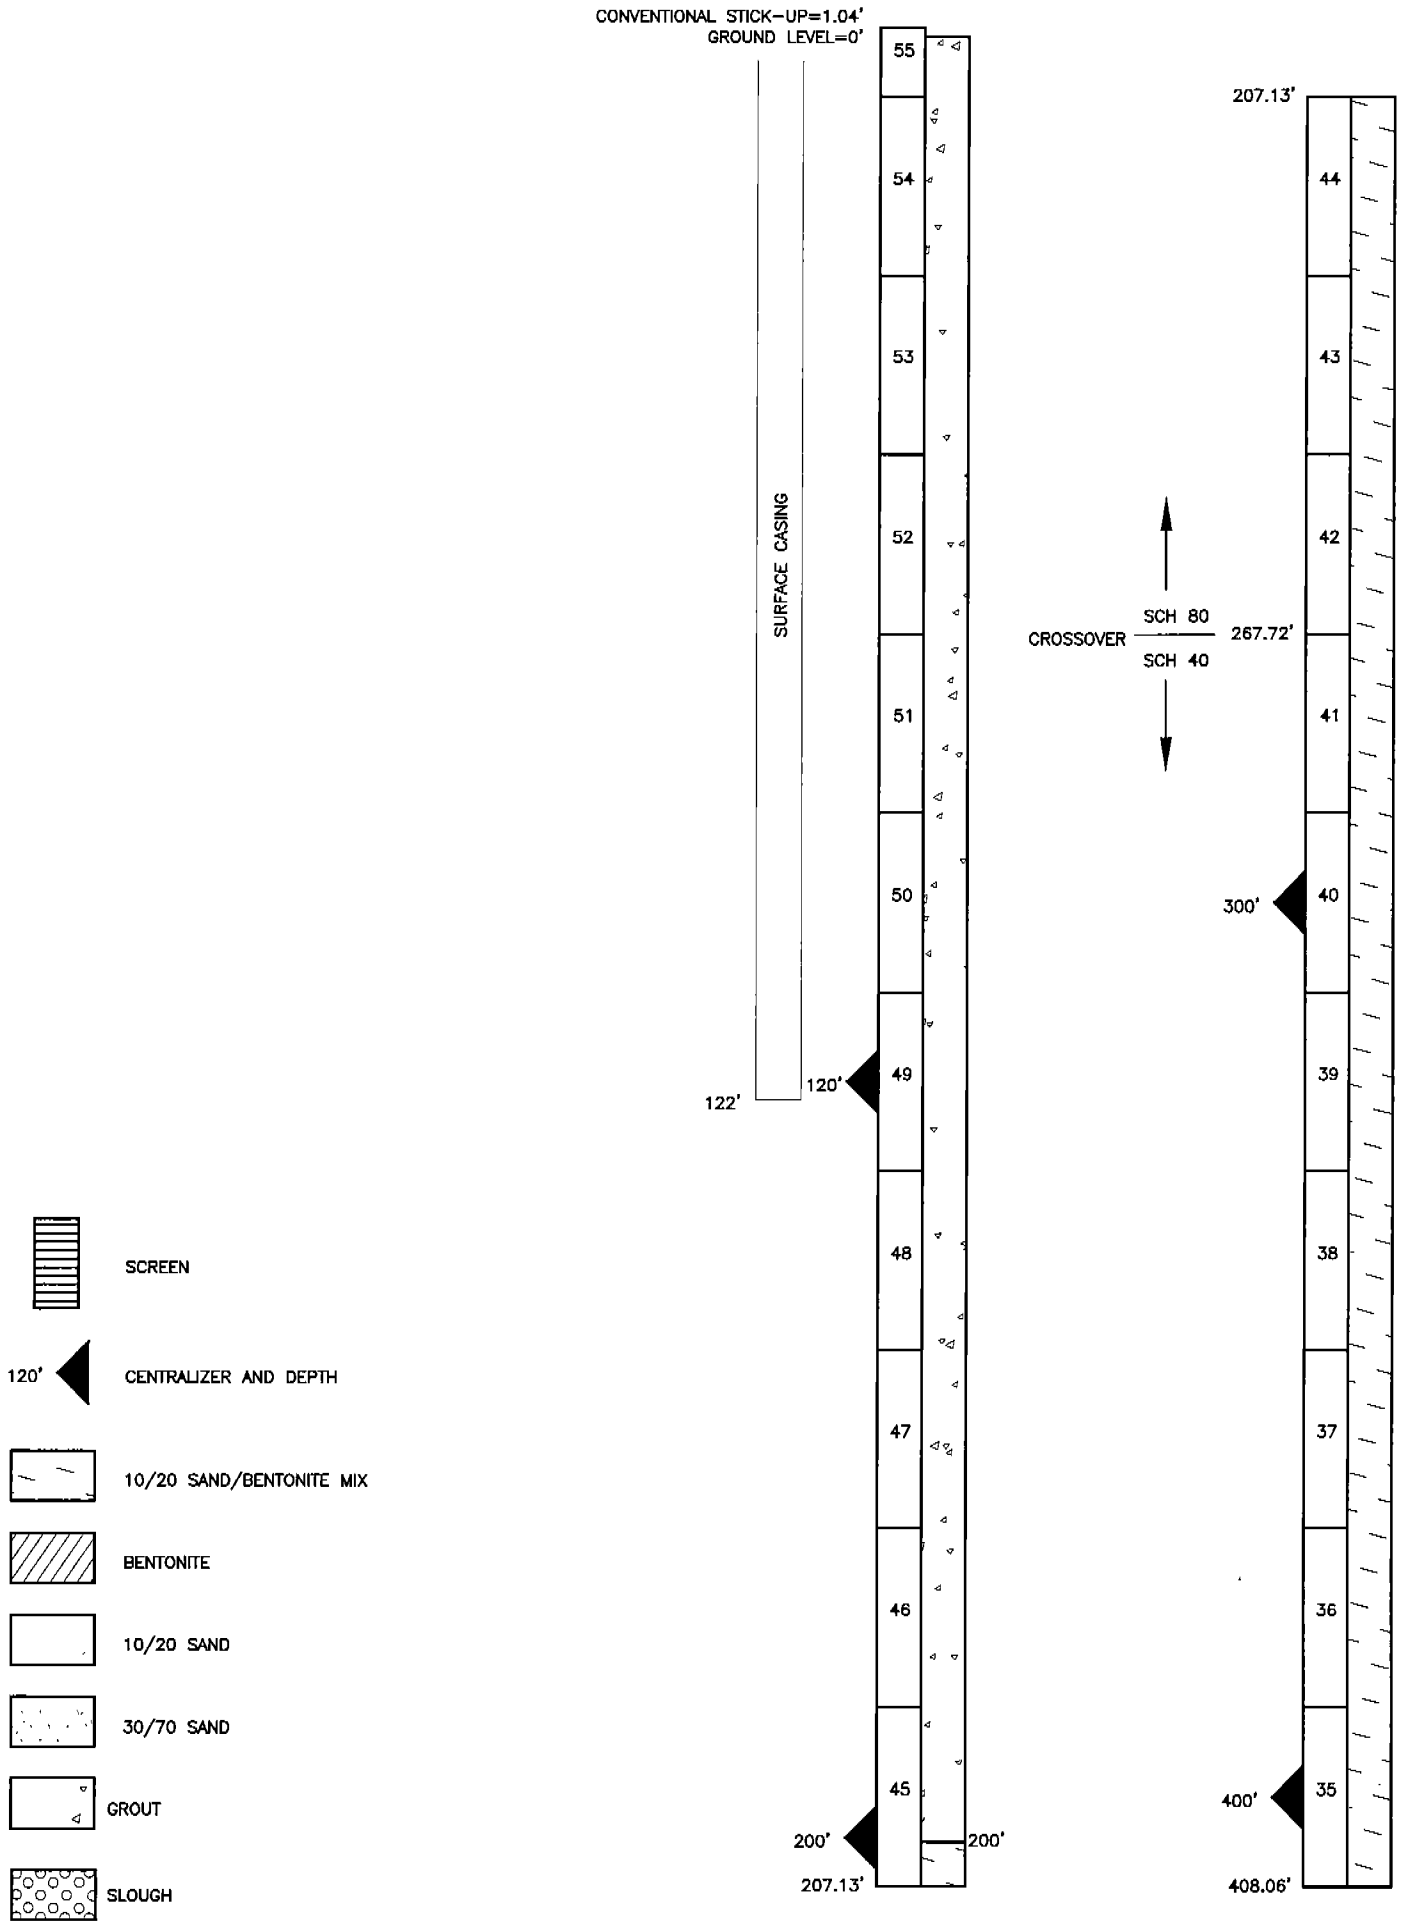

PL-8 CONVENTIONAL WELL DESIGN

2888

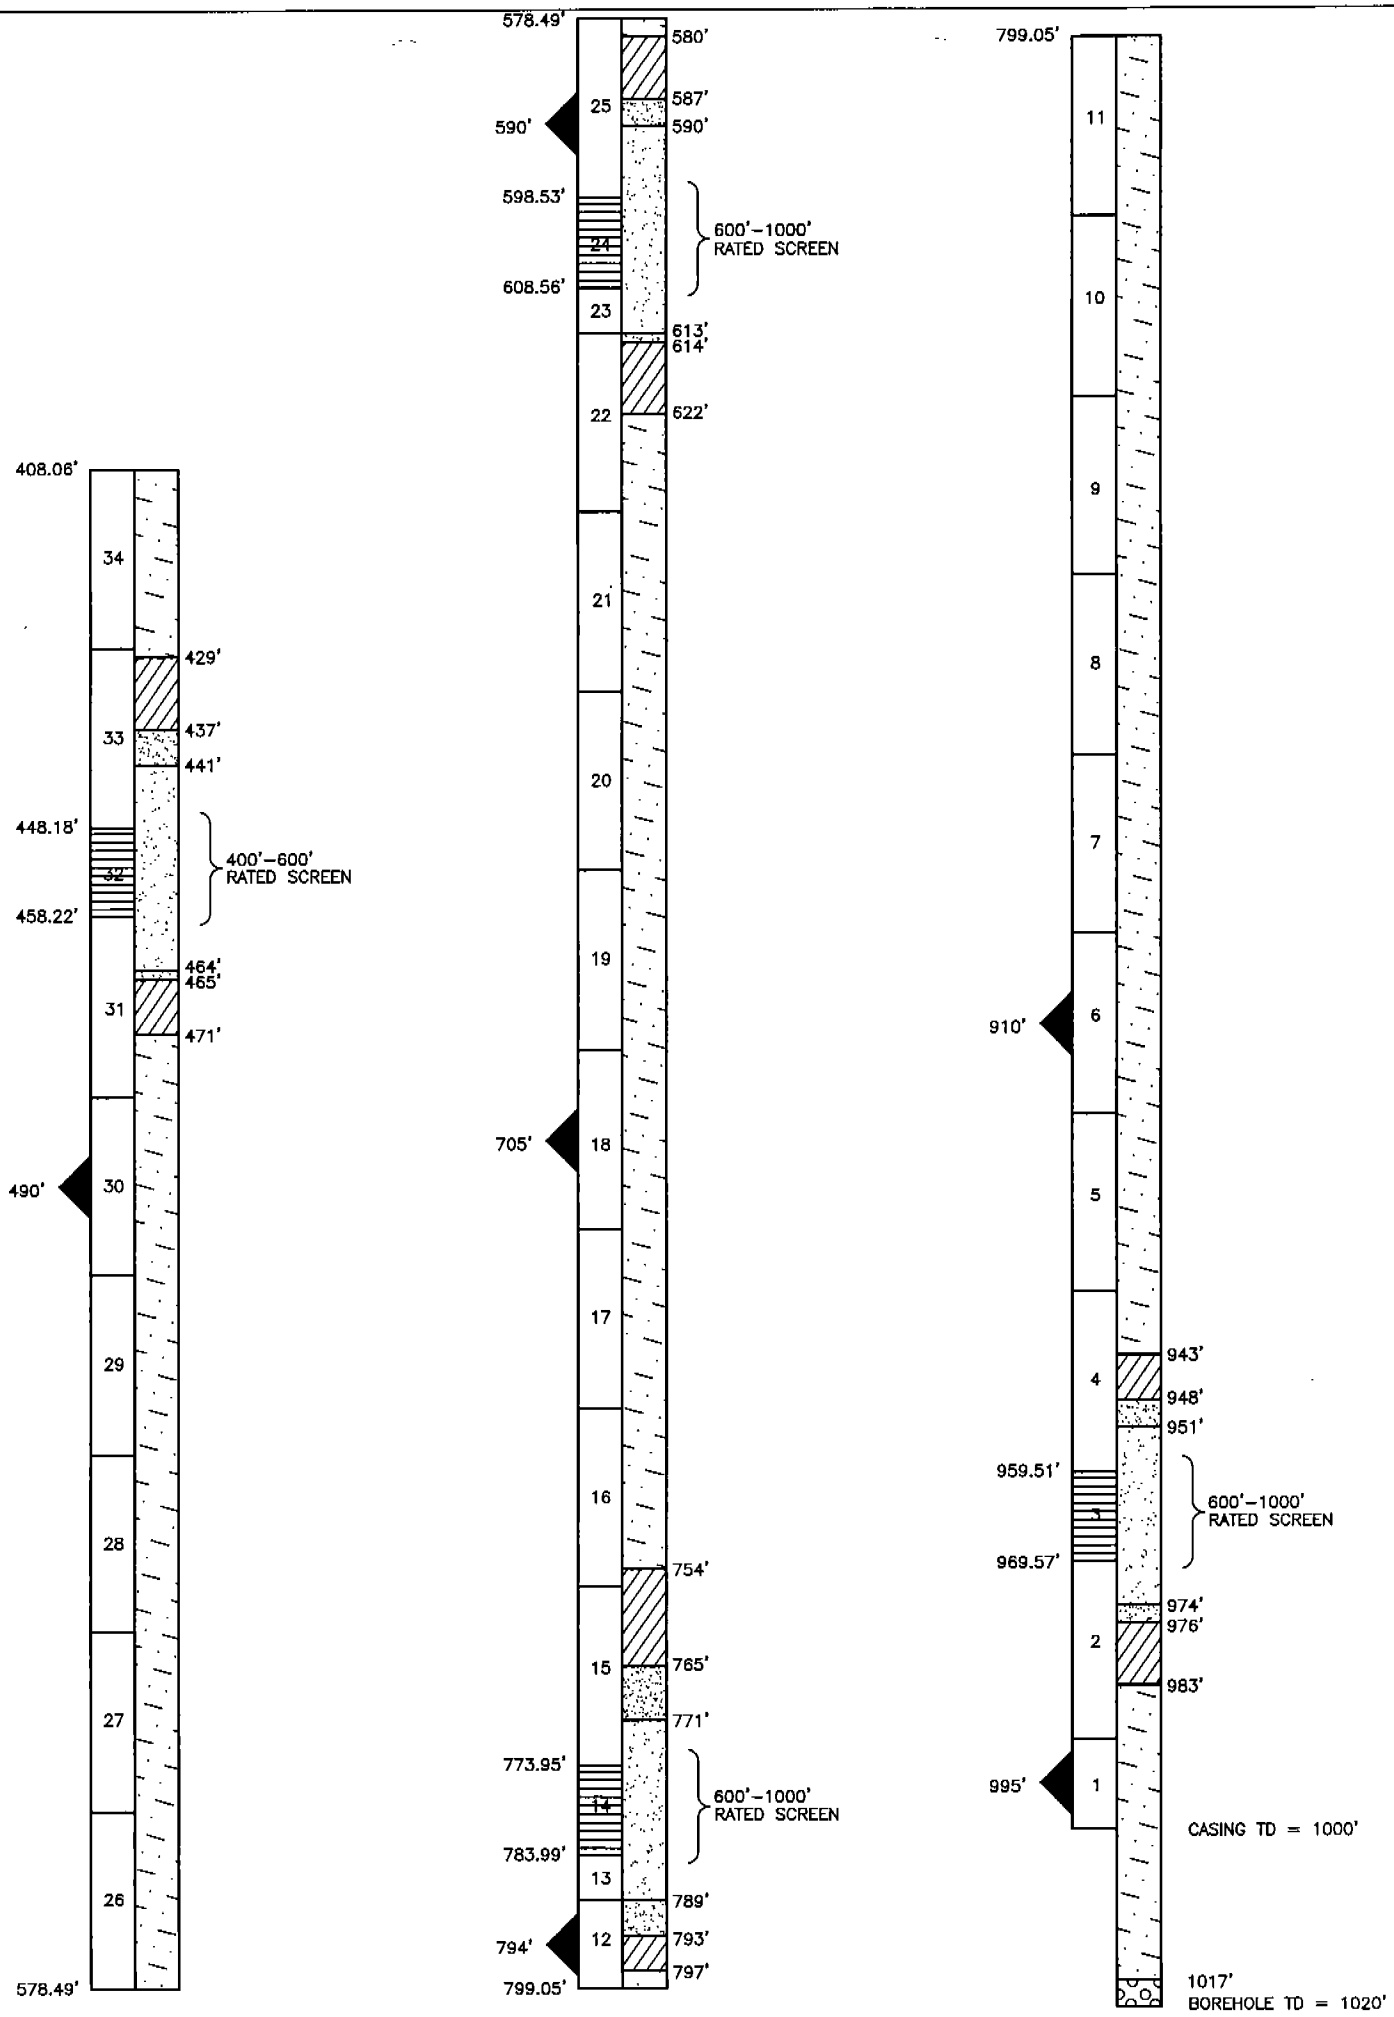

PL–8 CONVENTIONAL WELL DESIGN

2888