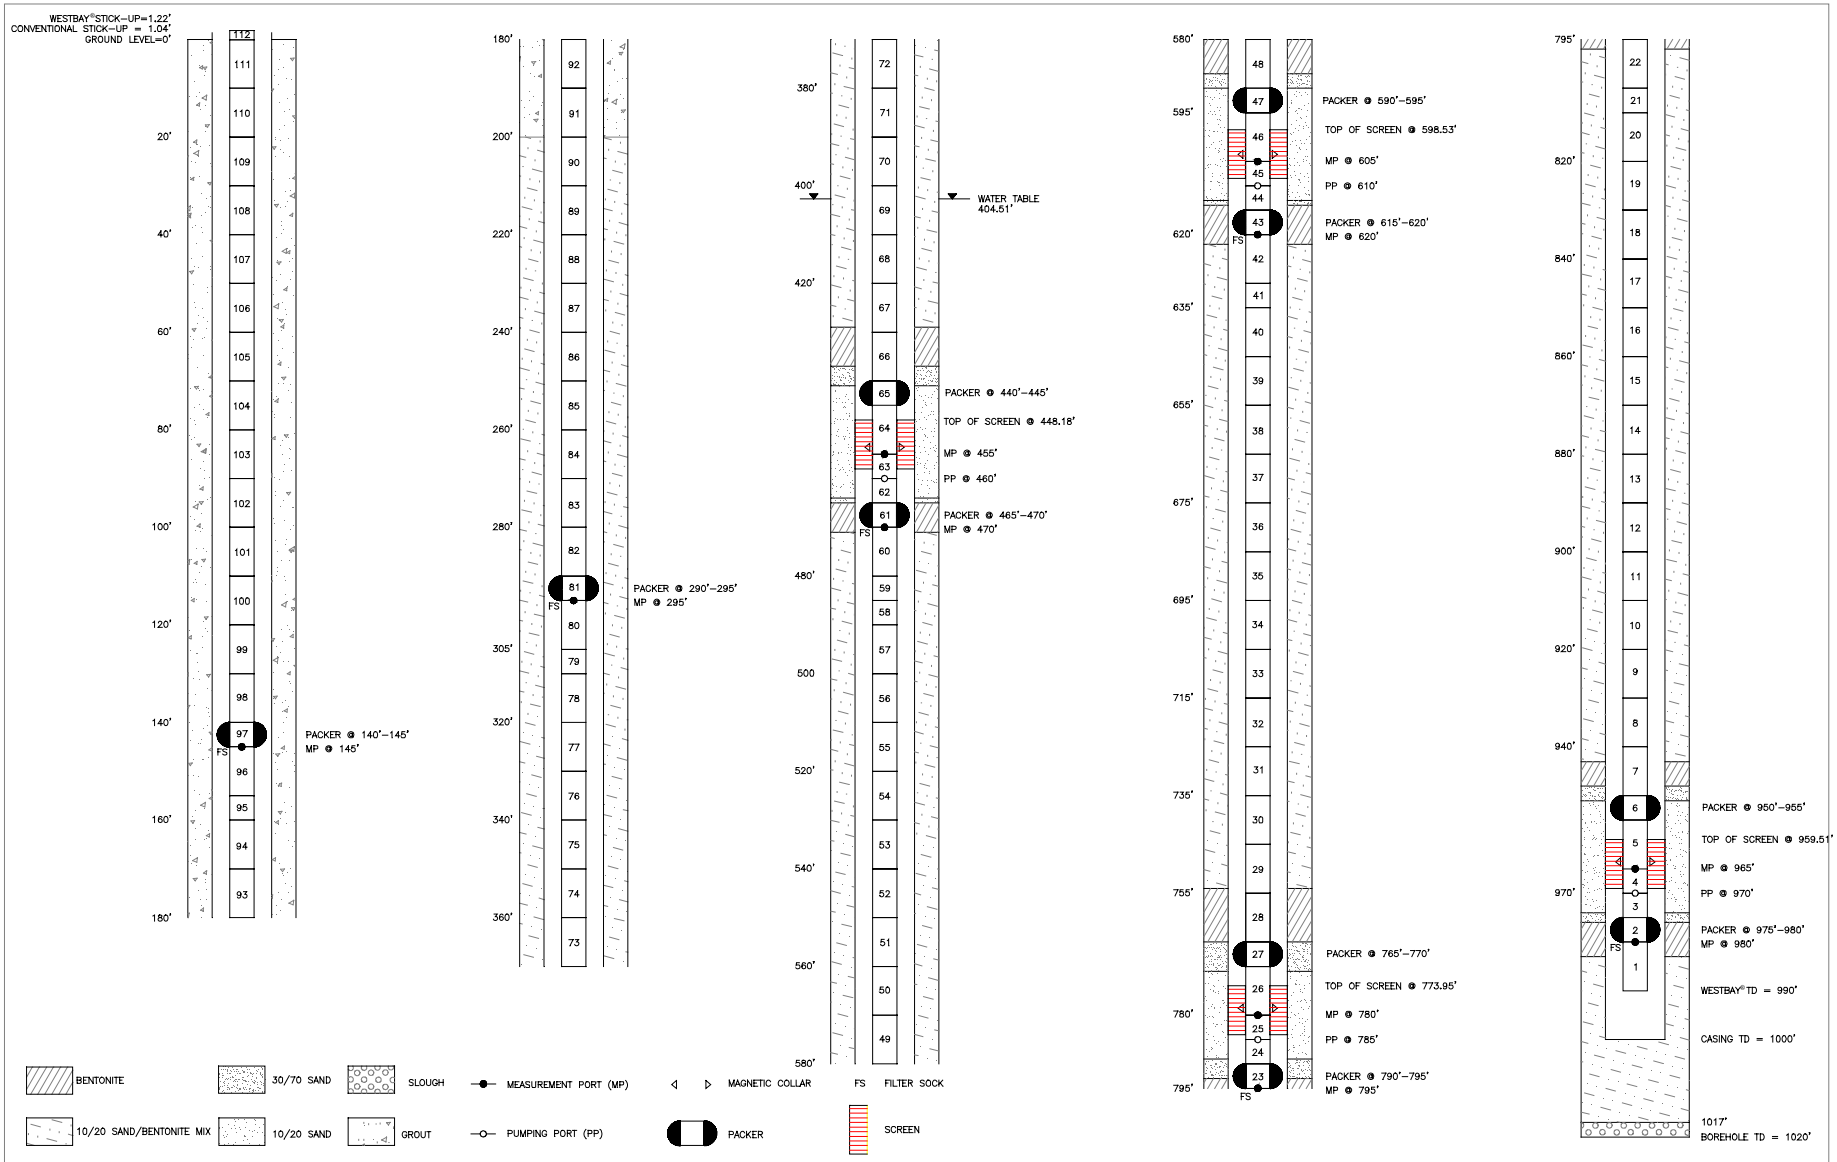

MONITOR WELL PL-8 COMPLETION DIAGRAM