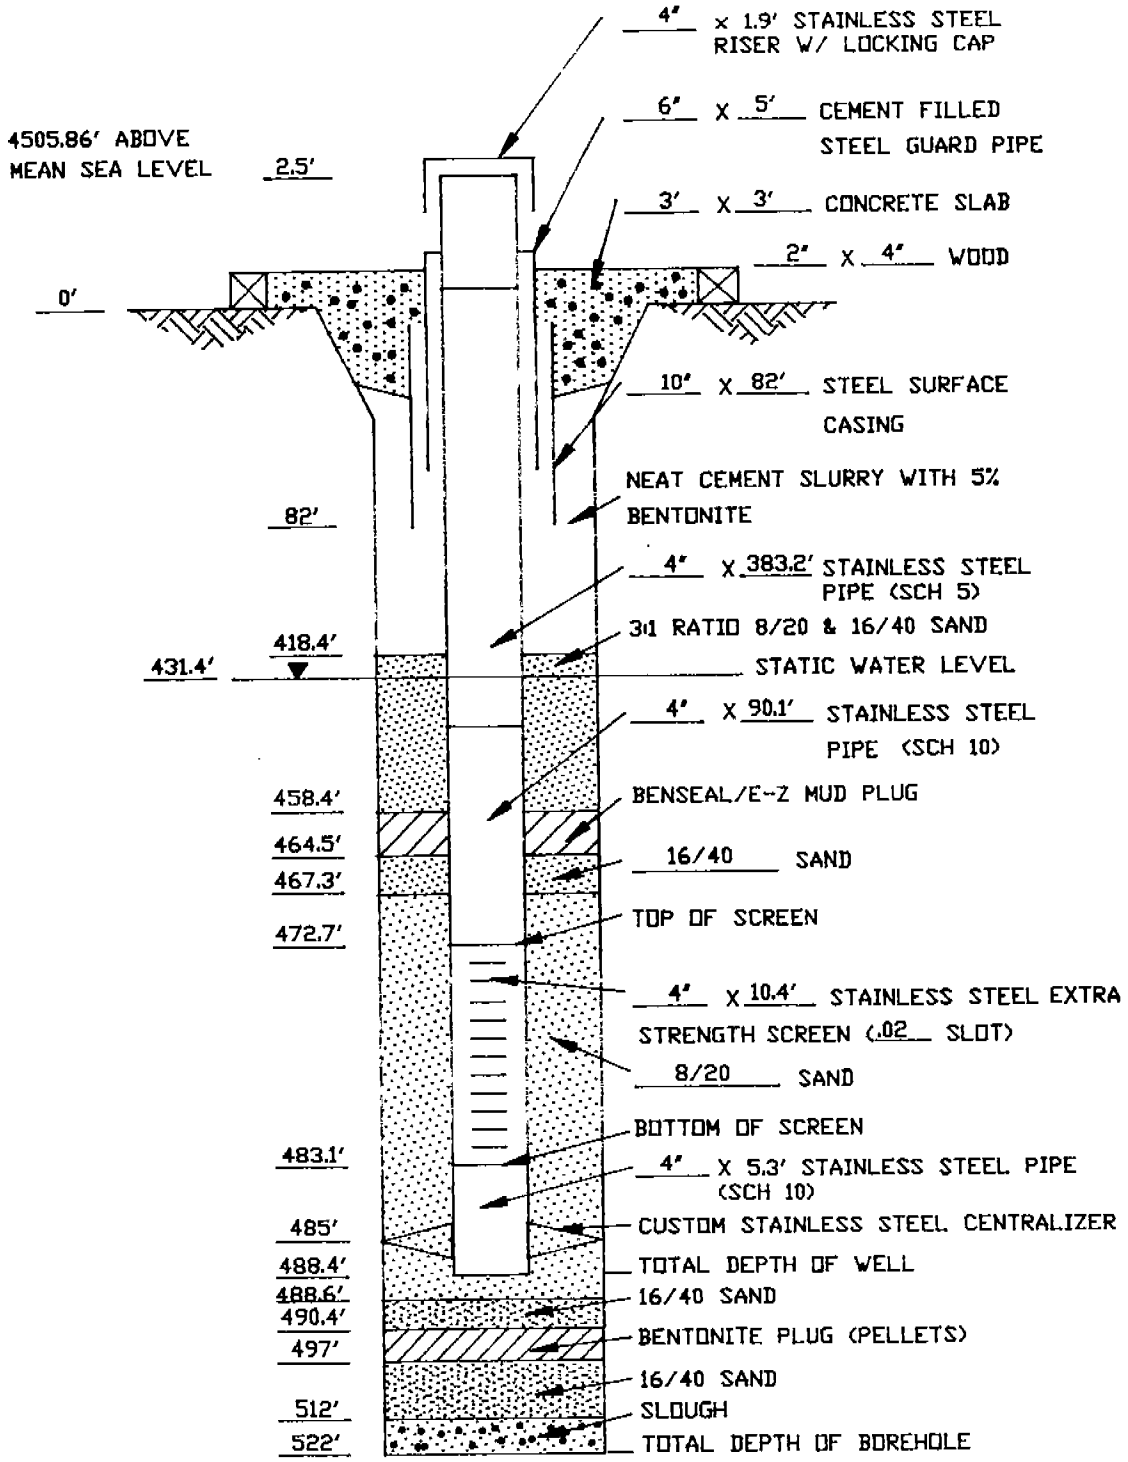

MONITOR WELL ST-1-473 COMPLETION DIAGRAM