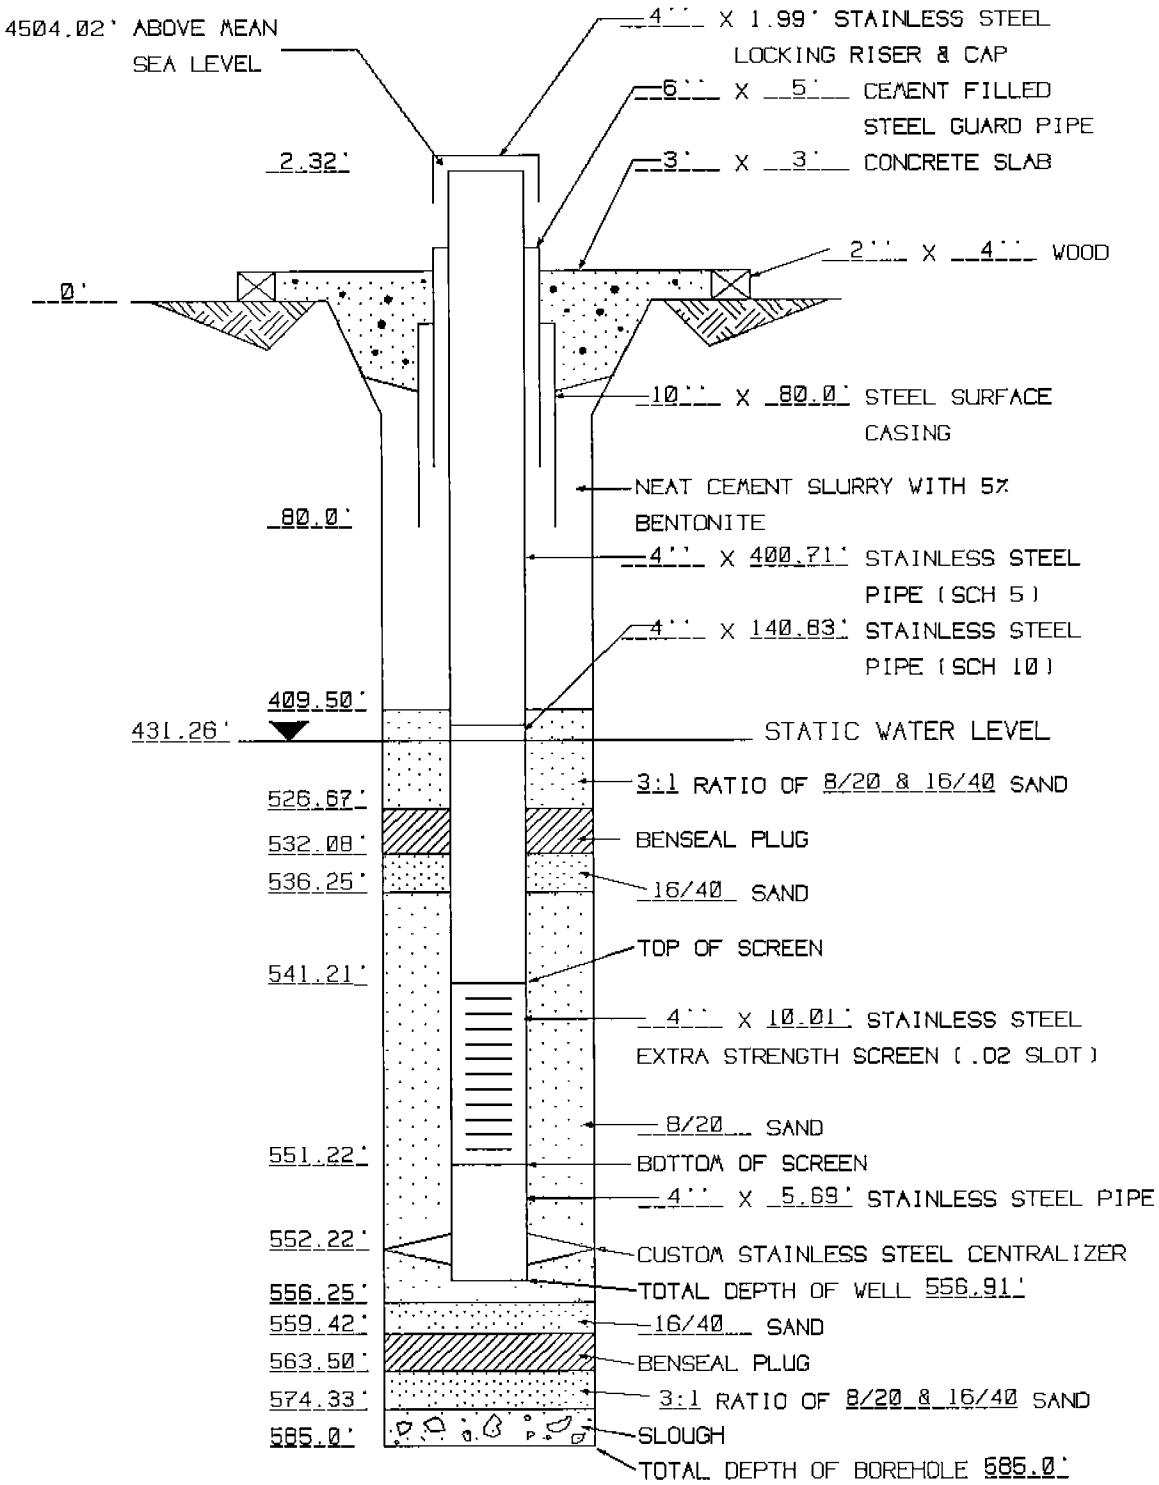

MONITOR WELL ST-1-541 COMPLETION DIAGRAM