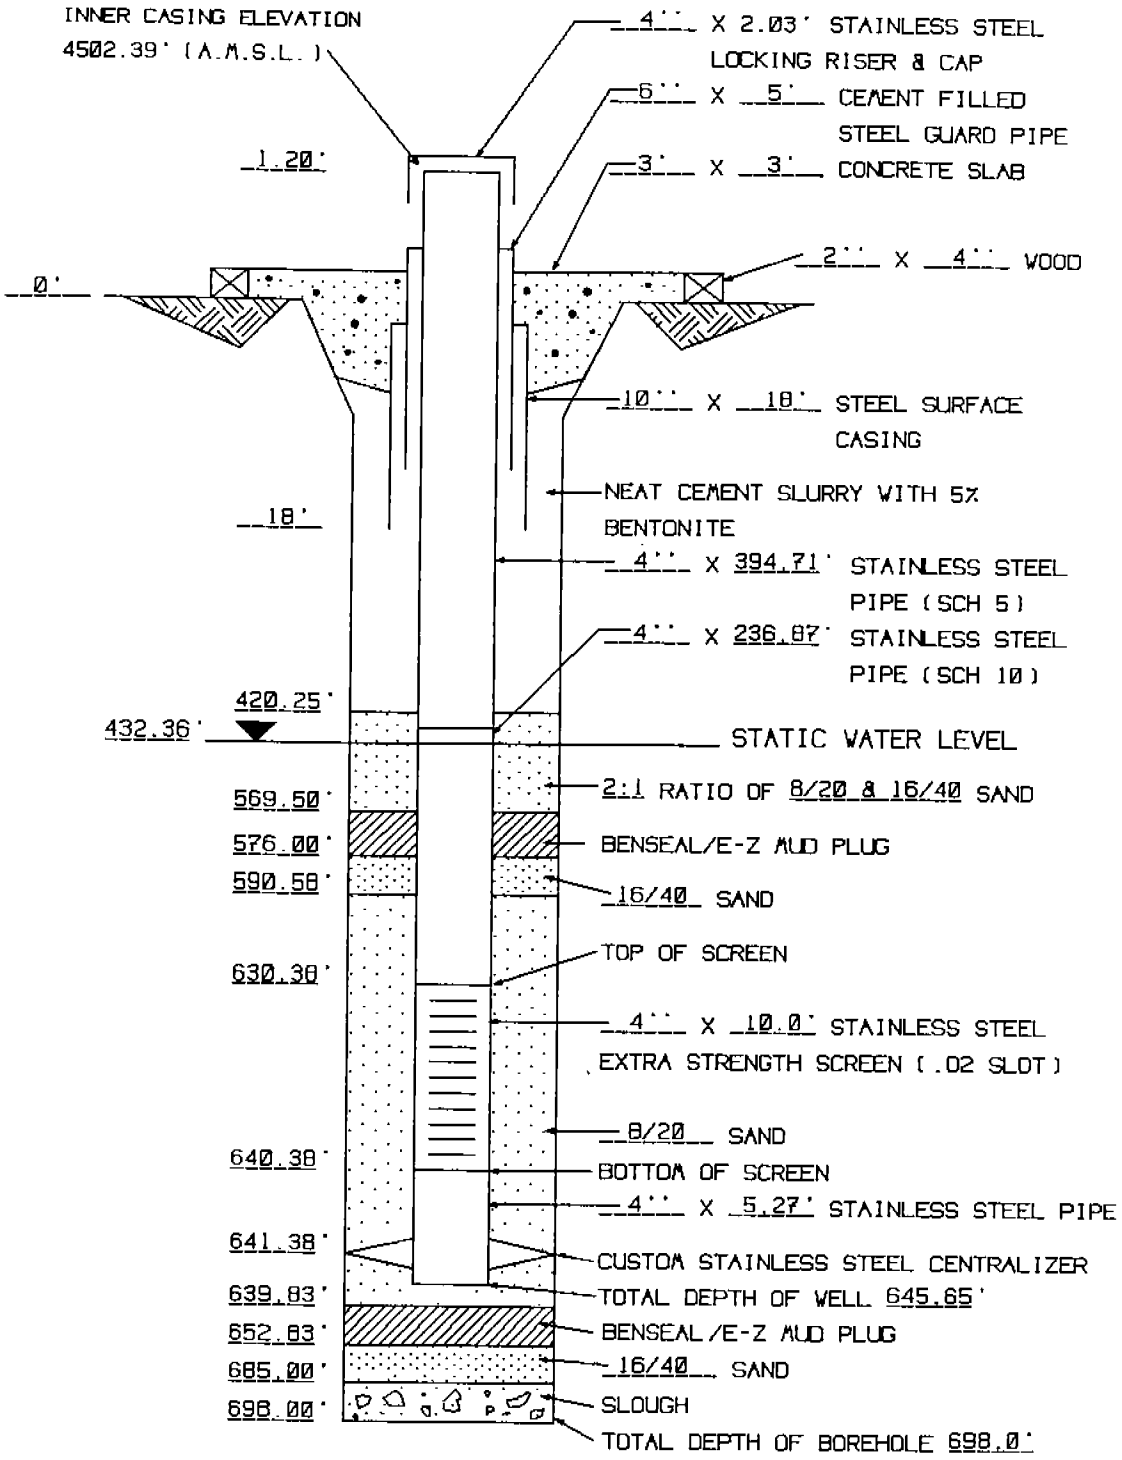

MONITOR WELL ST-1-630 COMPLETION DIAGRAM