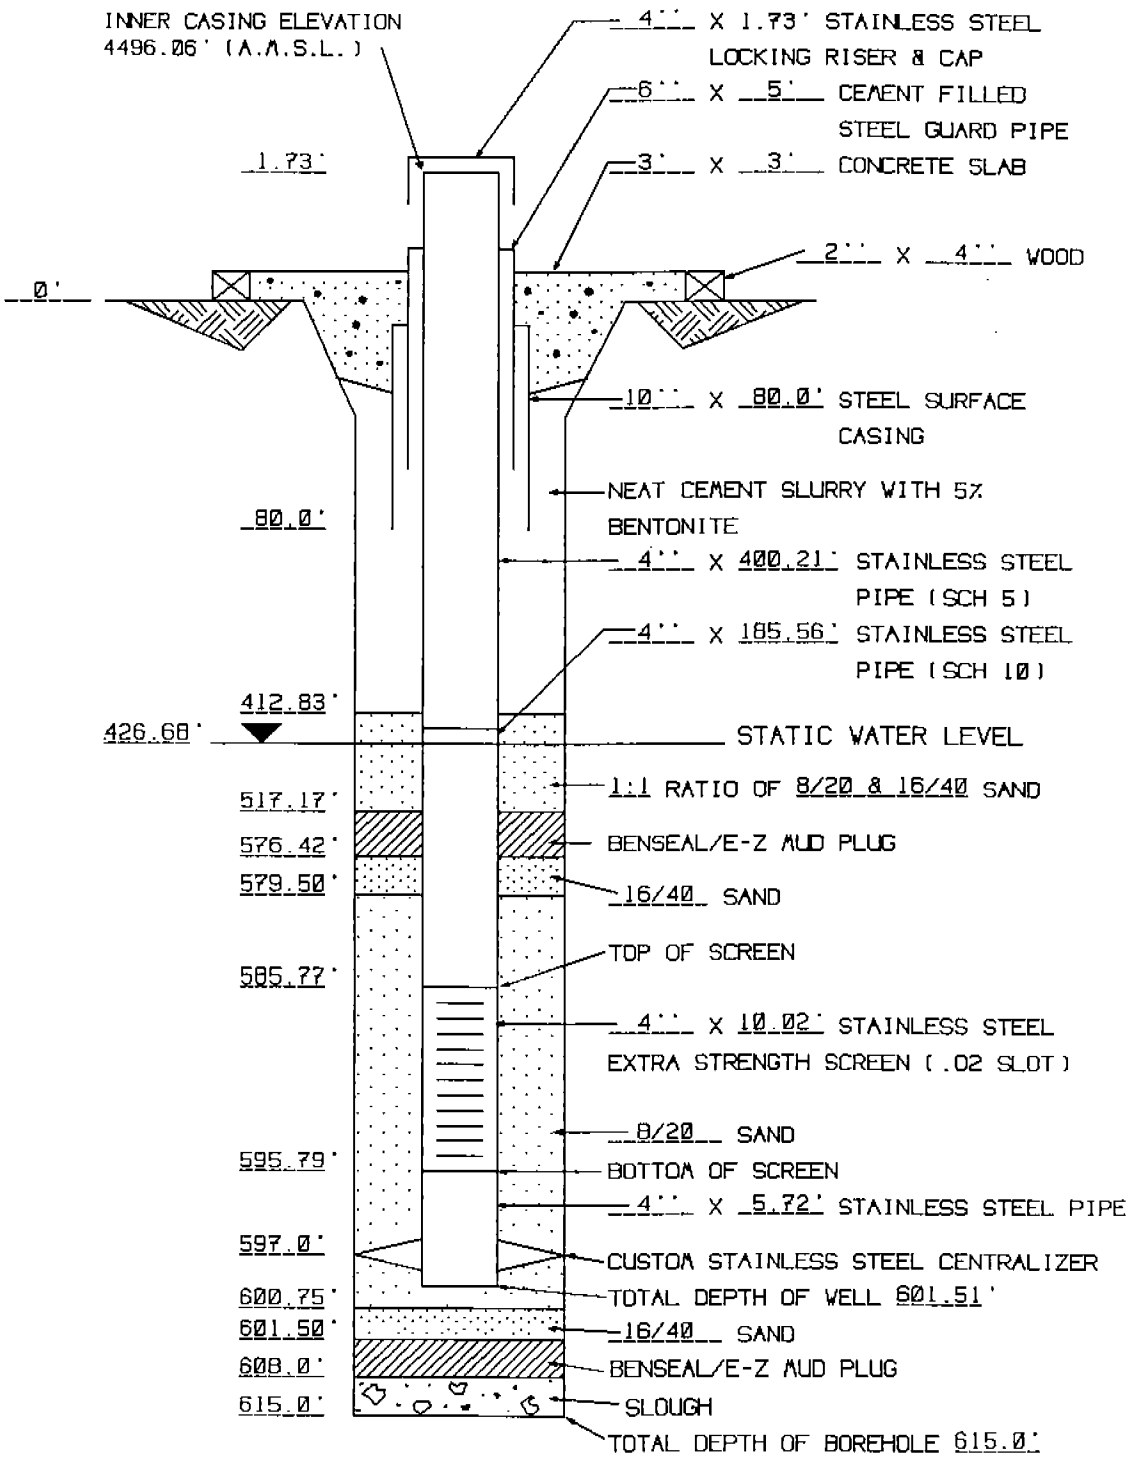

MONITOR WELL ST-3-586 COMPLETION DIAGRAM