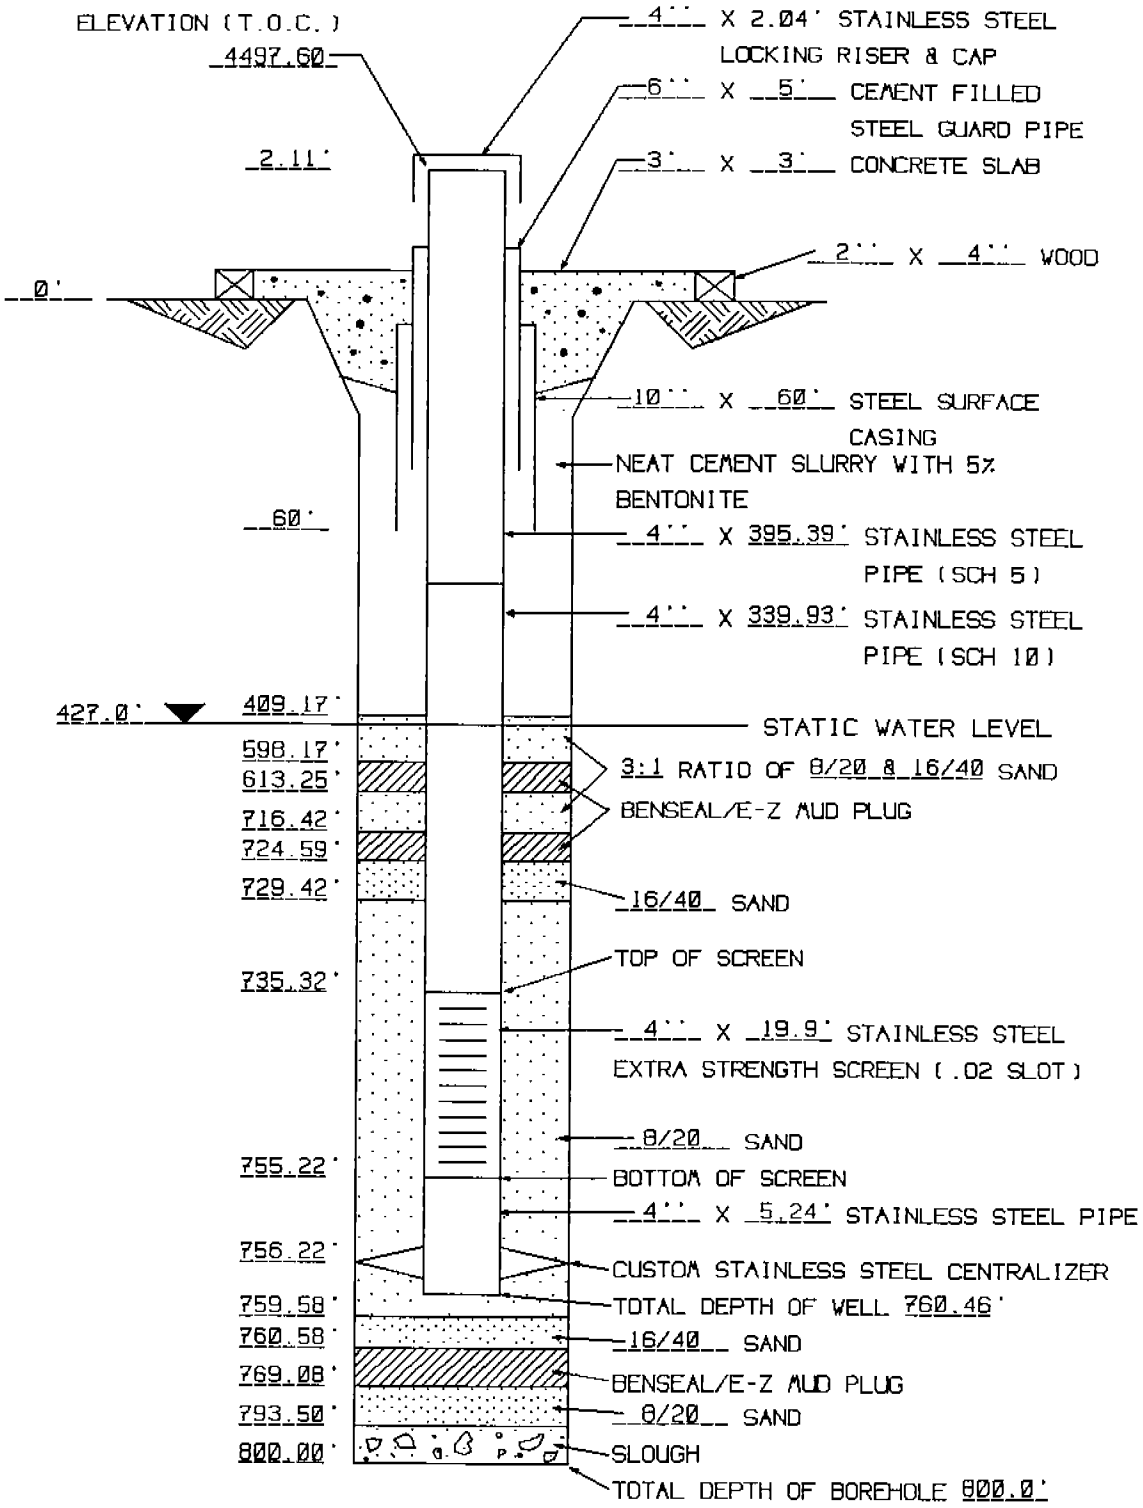

MONITOR WELL ST-3-735 COMPLETION DIAGRAM