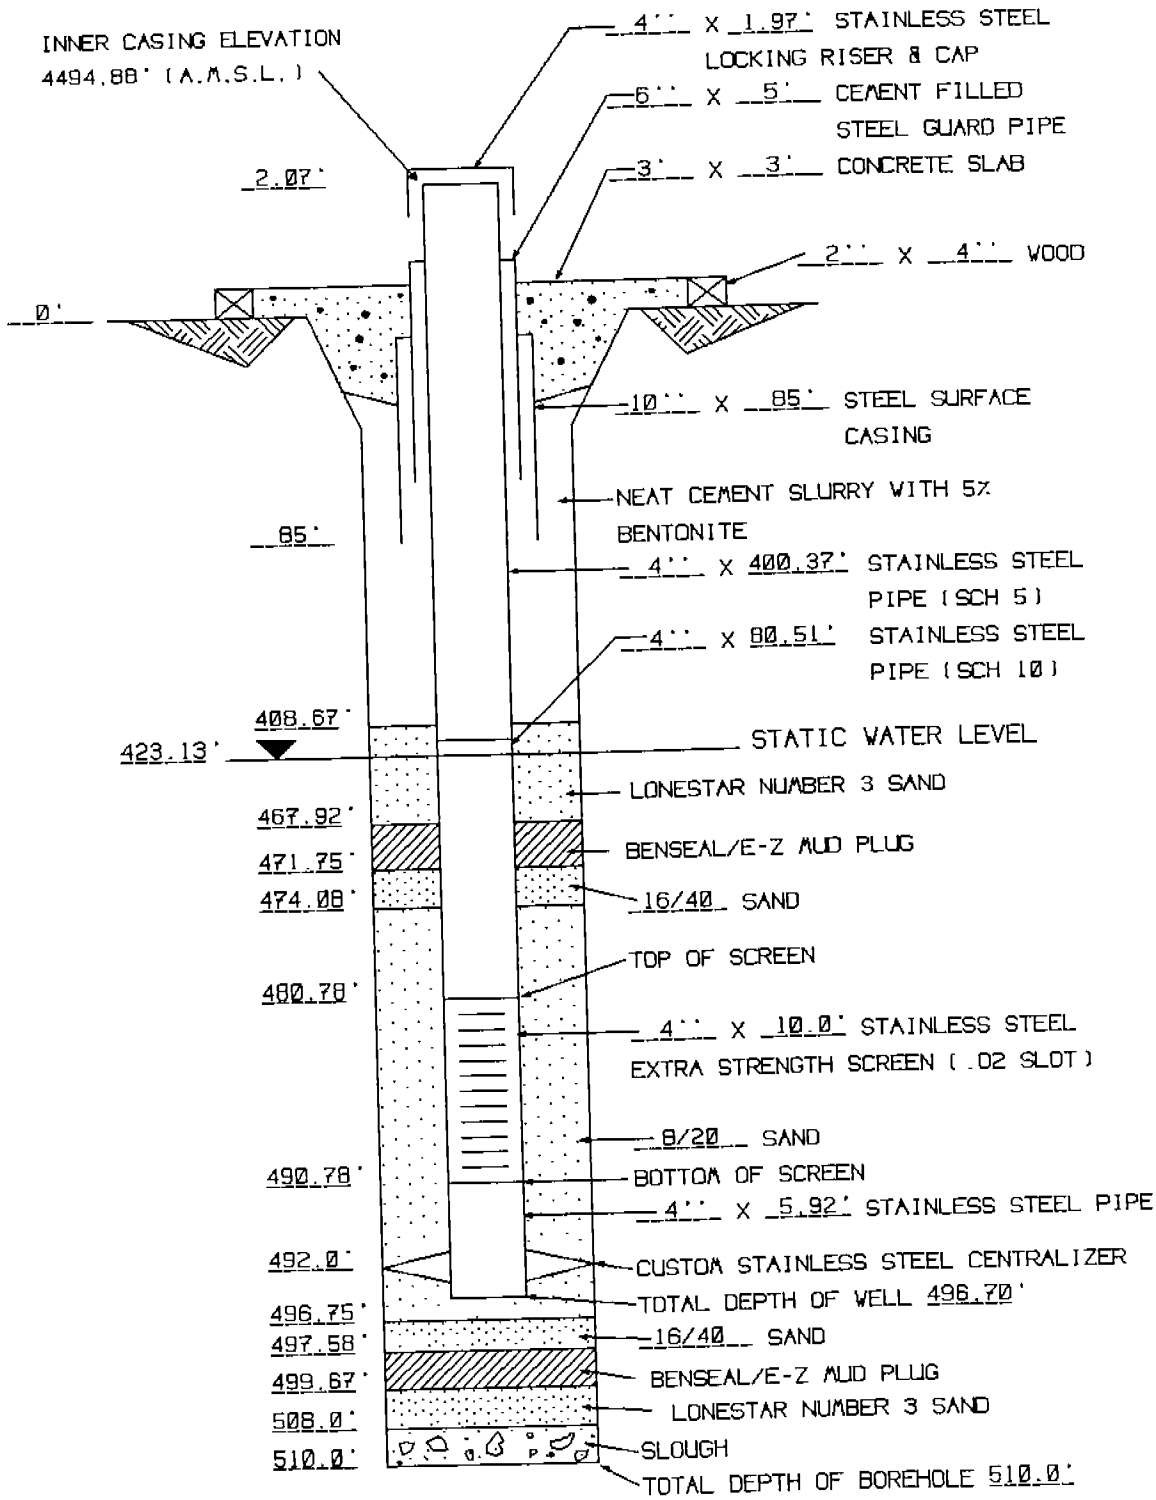

MONITOR WELL ST-4-481 COMPLETION DIAGRAM