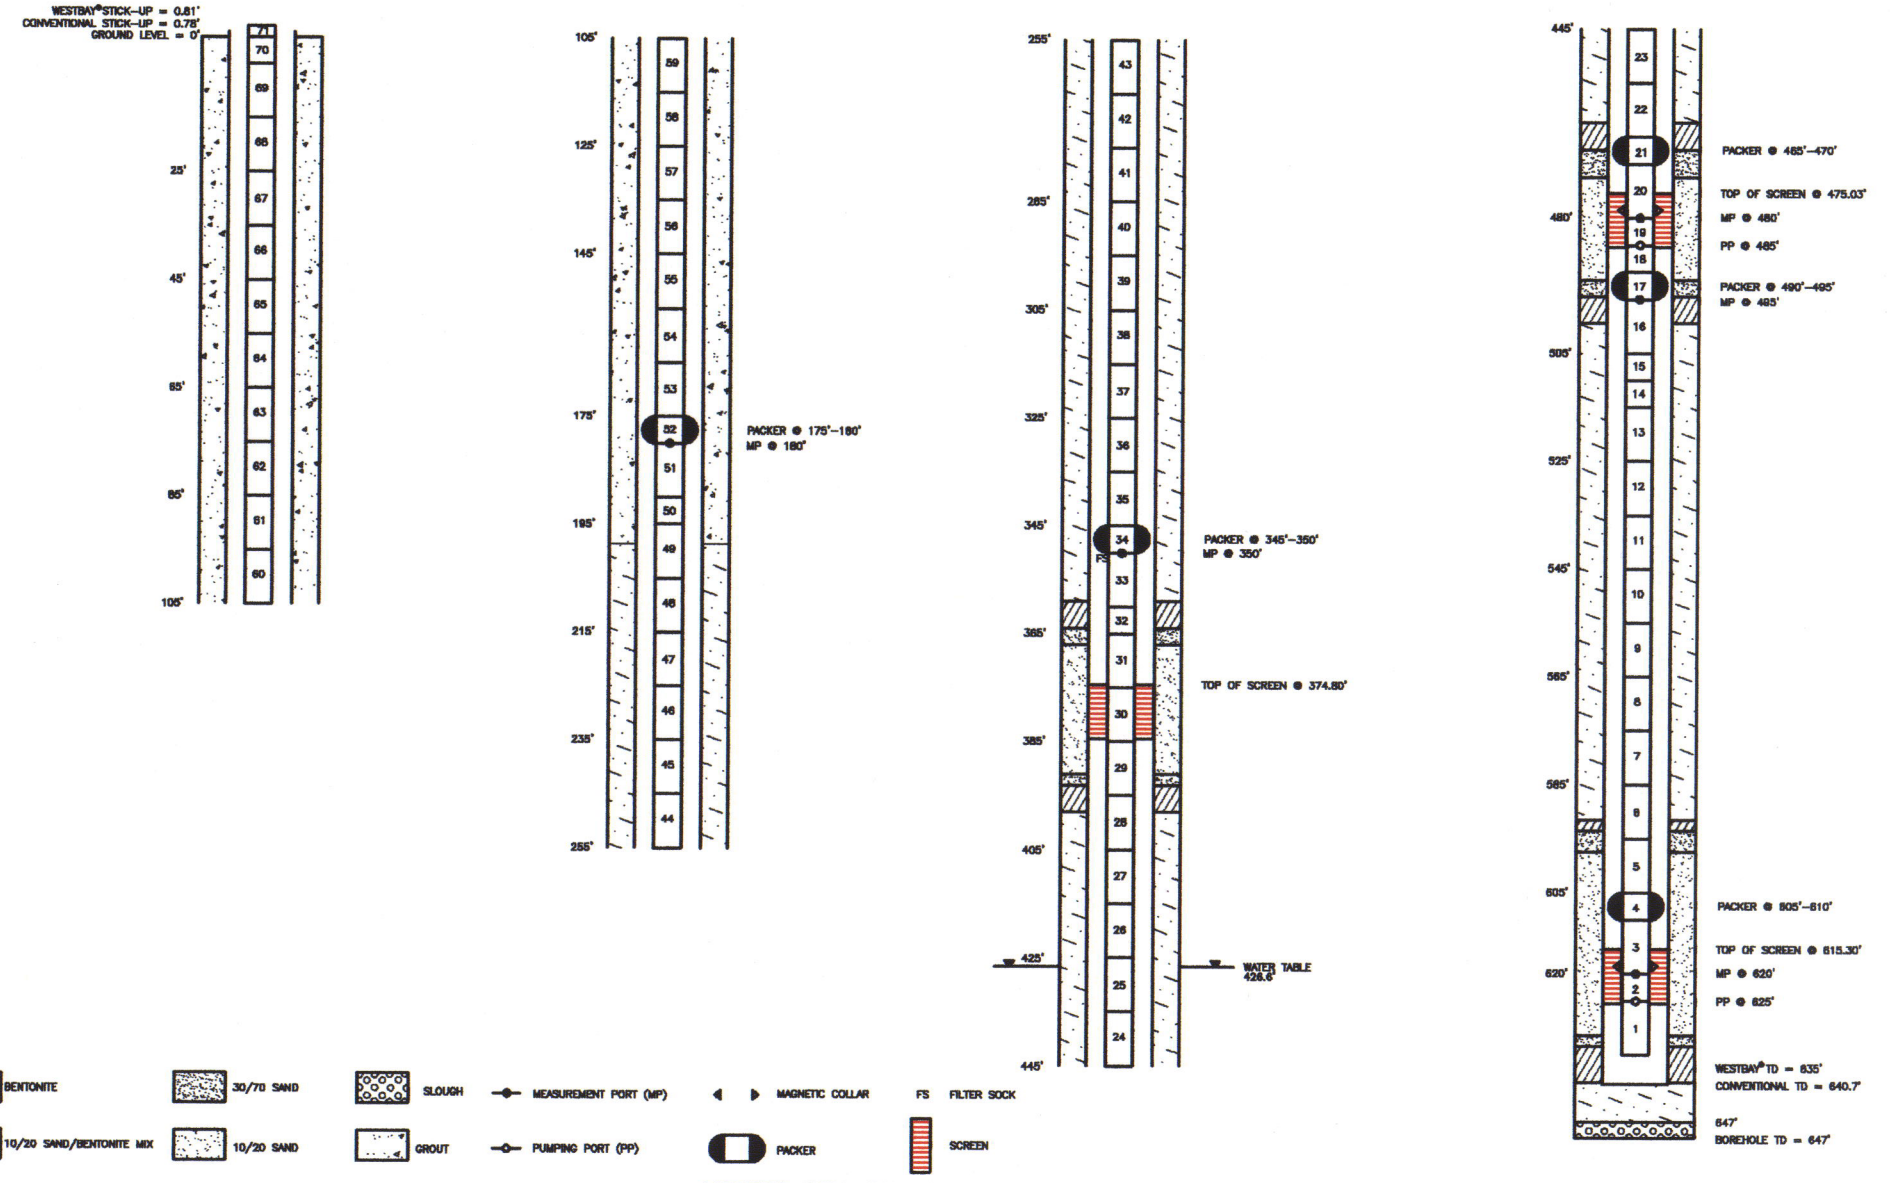

MONITOR WELL BLM-38 COMPLETION DIAGRAM

2864