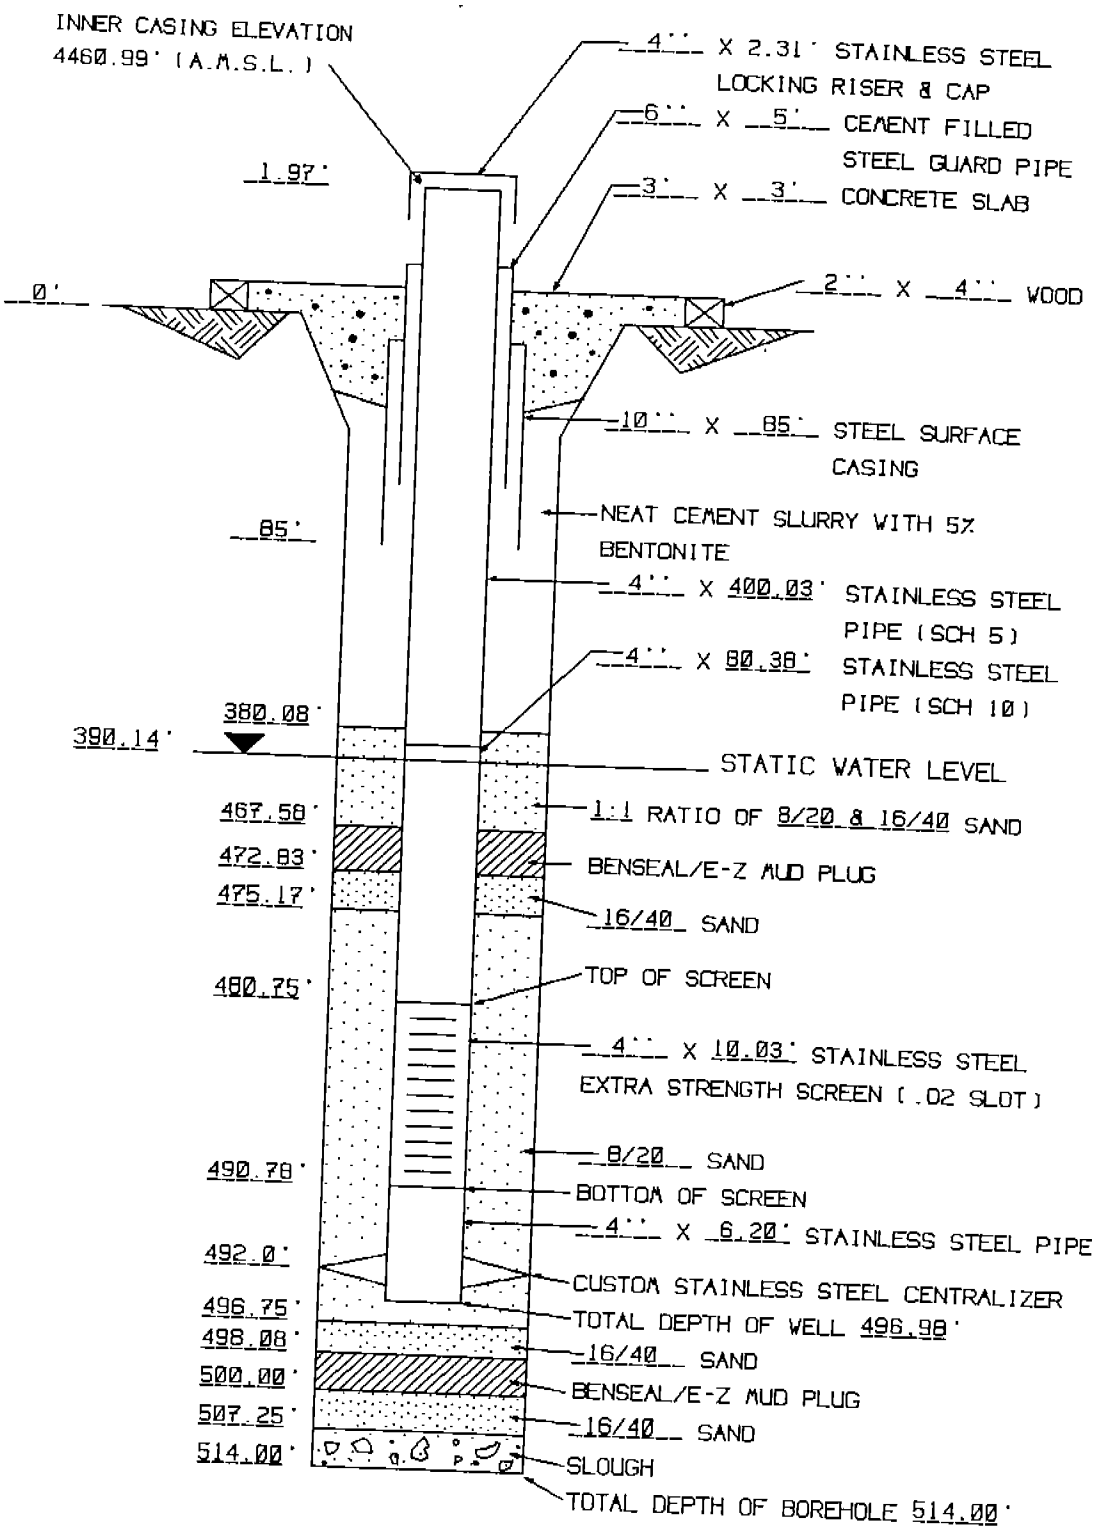

MONITOR WELL ST-5-481 COMPLETION DIAGRAM