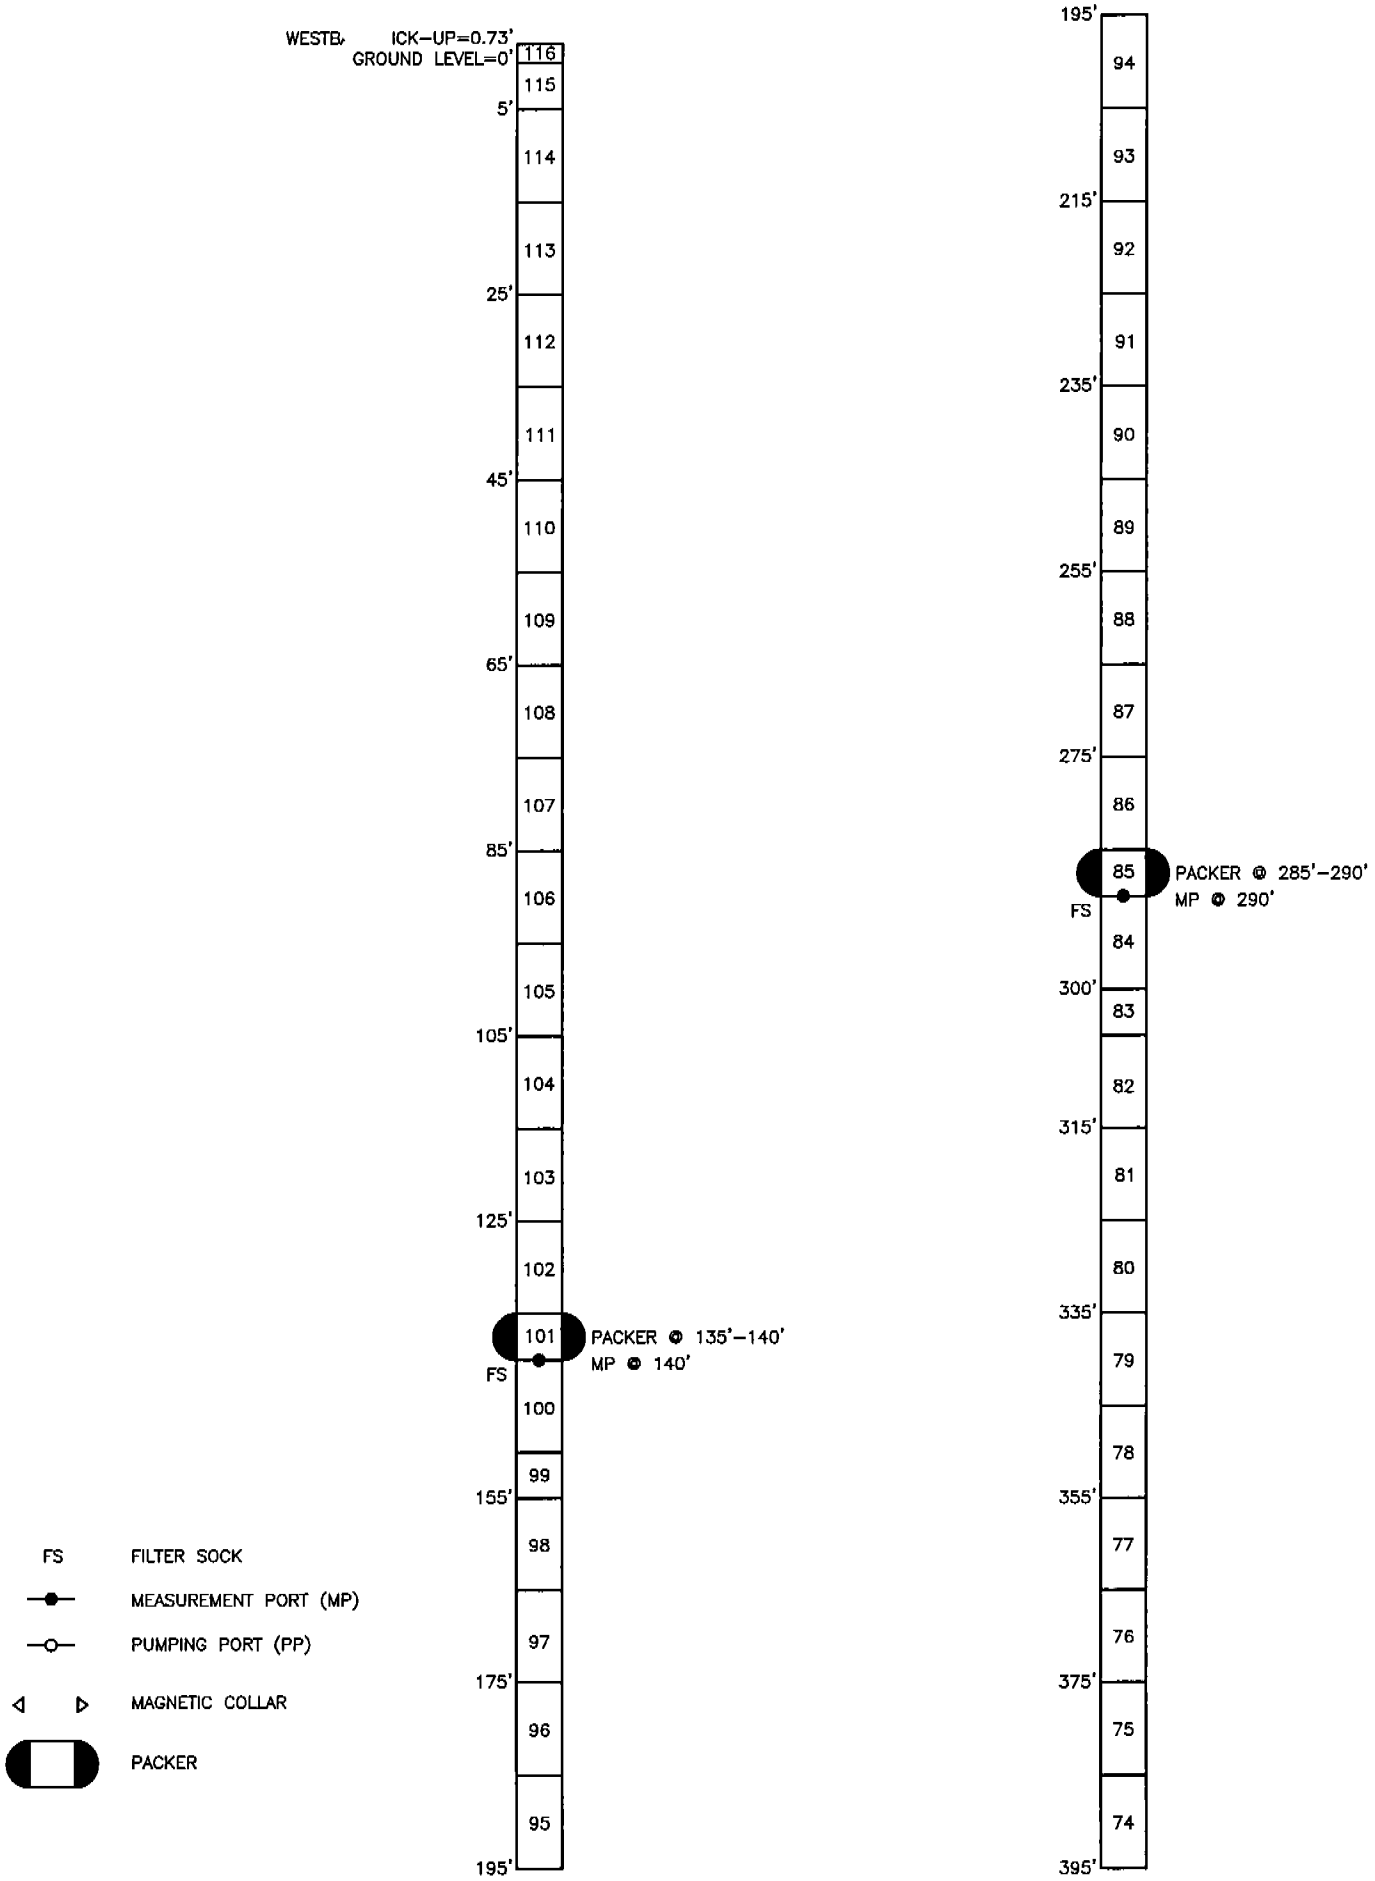

ST-7 WESTBAY® WELL DESIGN

2886

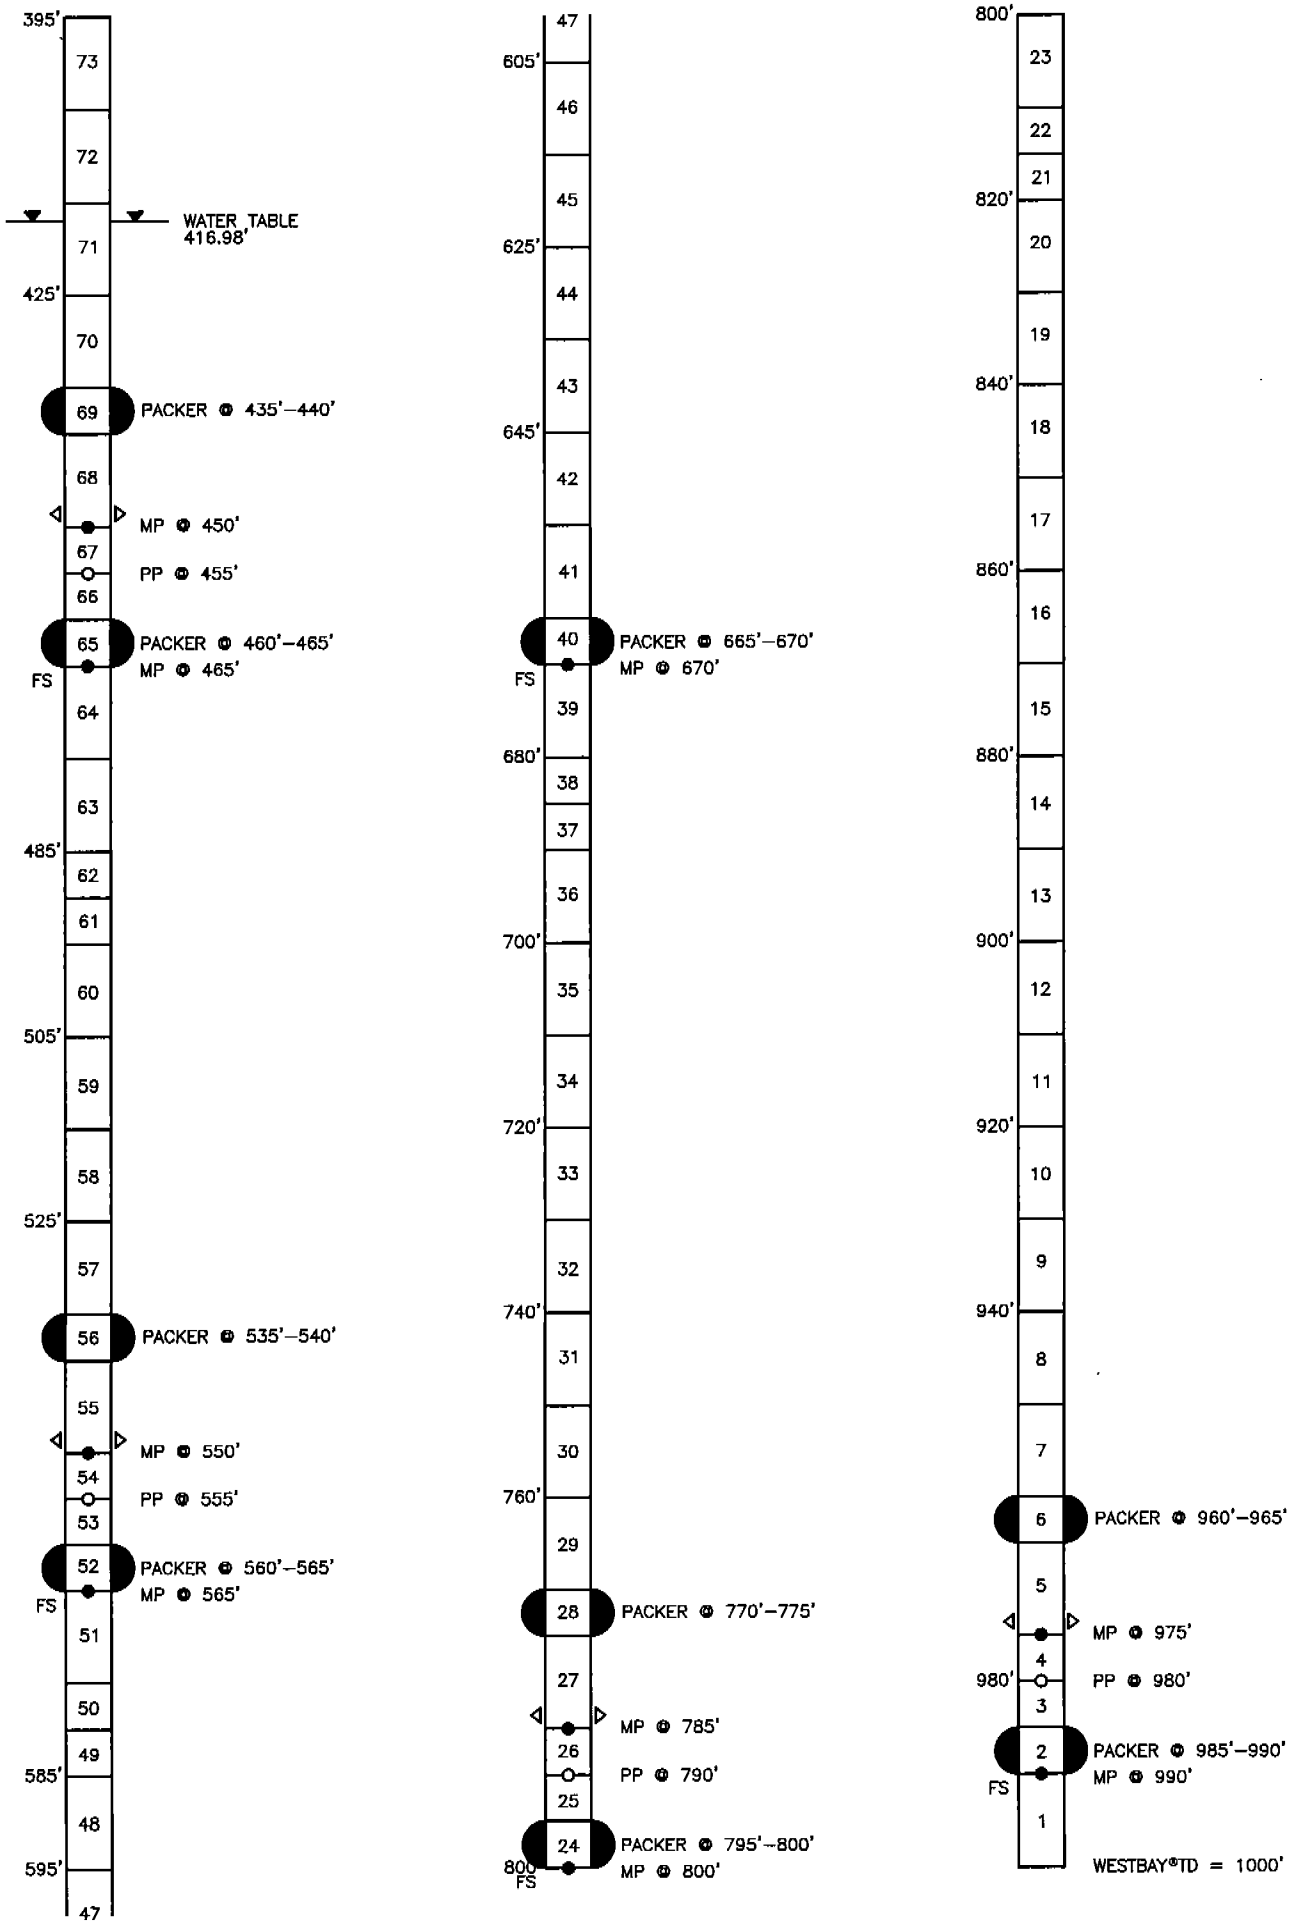

ST–7 WESTBAY®WELL DESIGN

2886

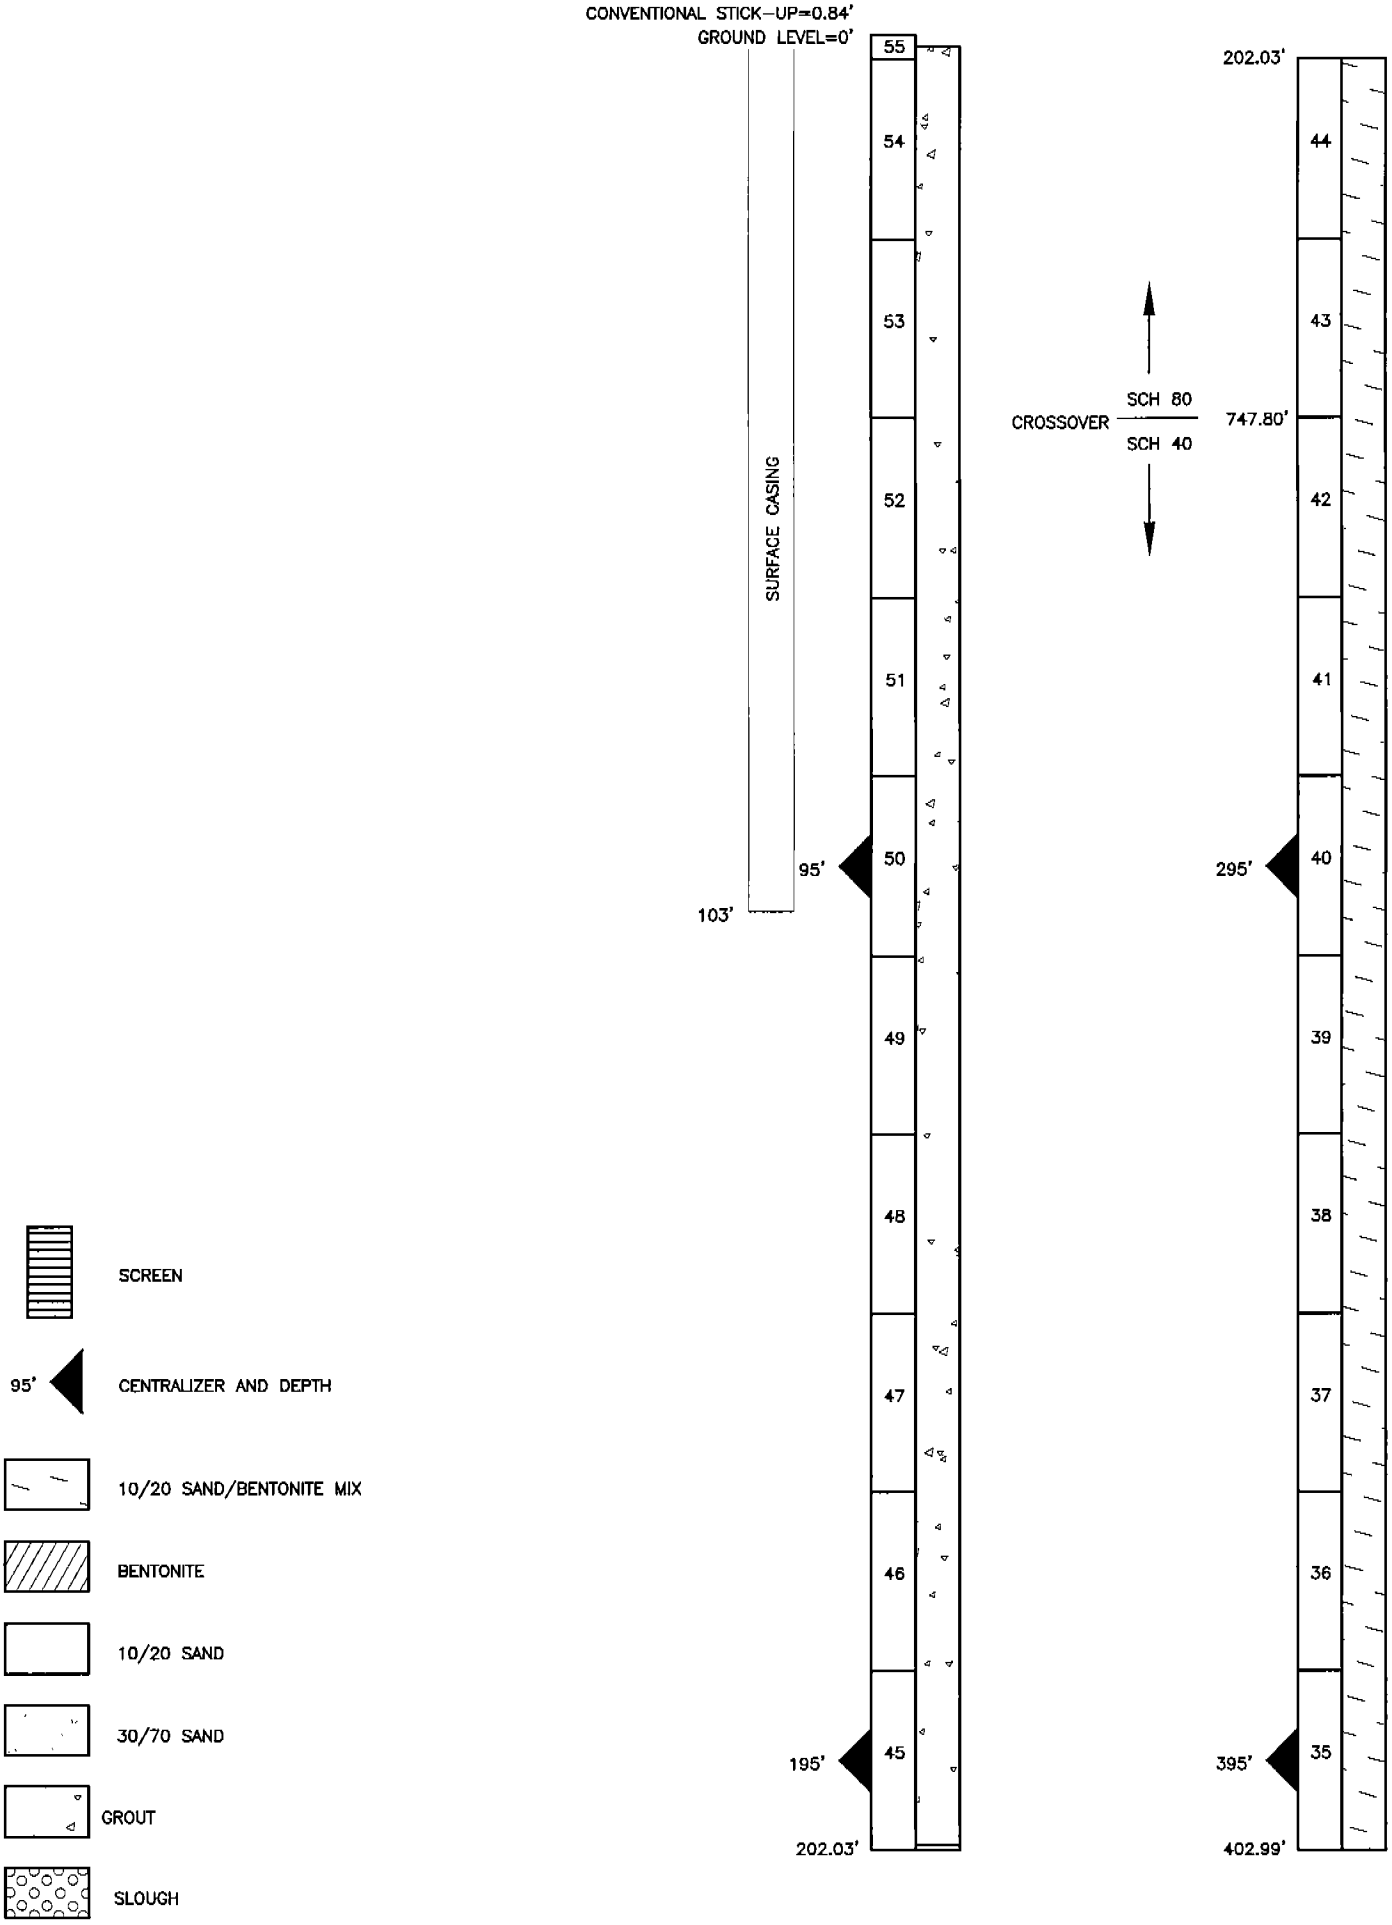

ST-7 CONVENTIONAL WELL DESIGN

2885

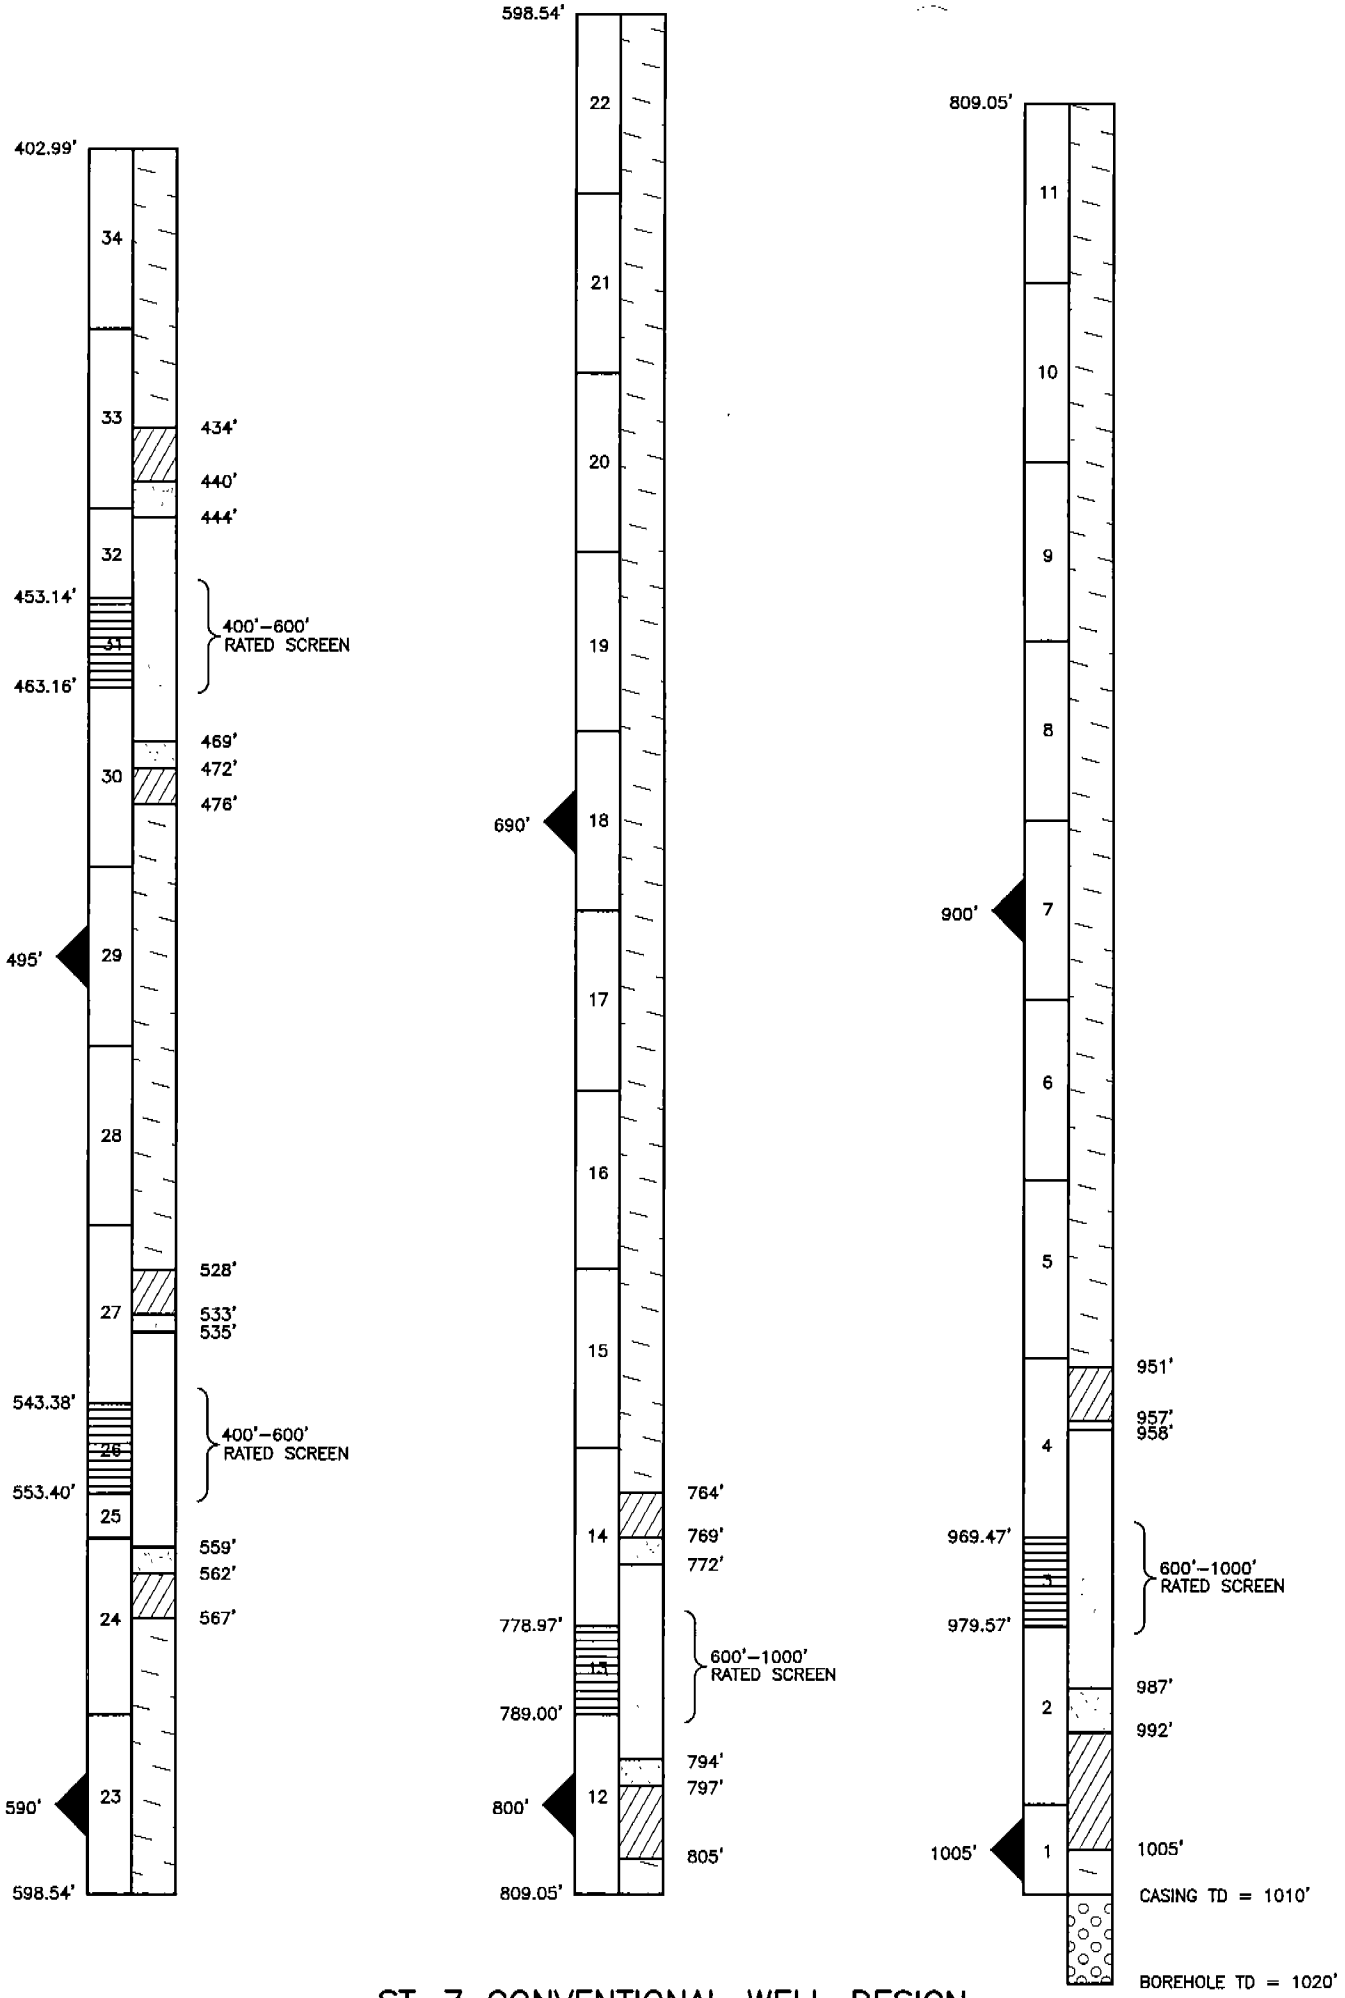

ST–7 CONVENTIONAL WELL DESIGN

2885