WESTBAY MP SYSTEM COMPLETION DETAIL

Project: NASA-WSTF Hole No: WB-2 Location: 100 Area

Completed by: GC/EM/JK/DB Measurement Datum: Ground Level

Date Drawn: 11-07-90 Borehole Diameter: 4"

Drawn By: P.S. Egan MP Casing Diameter: 3"

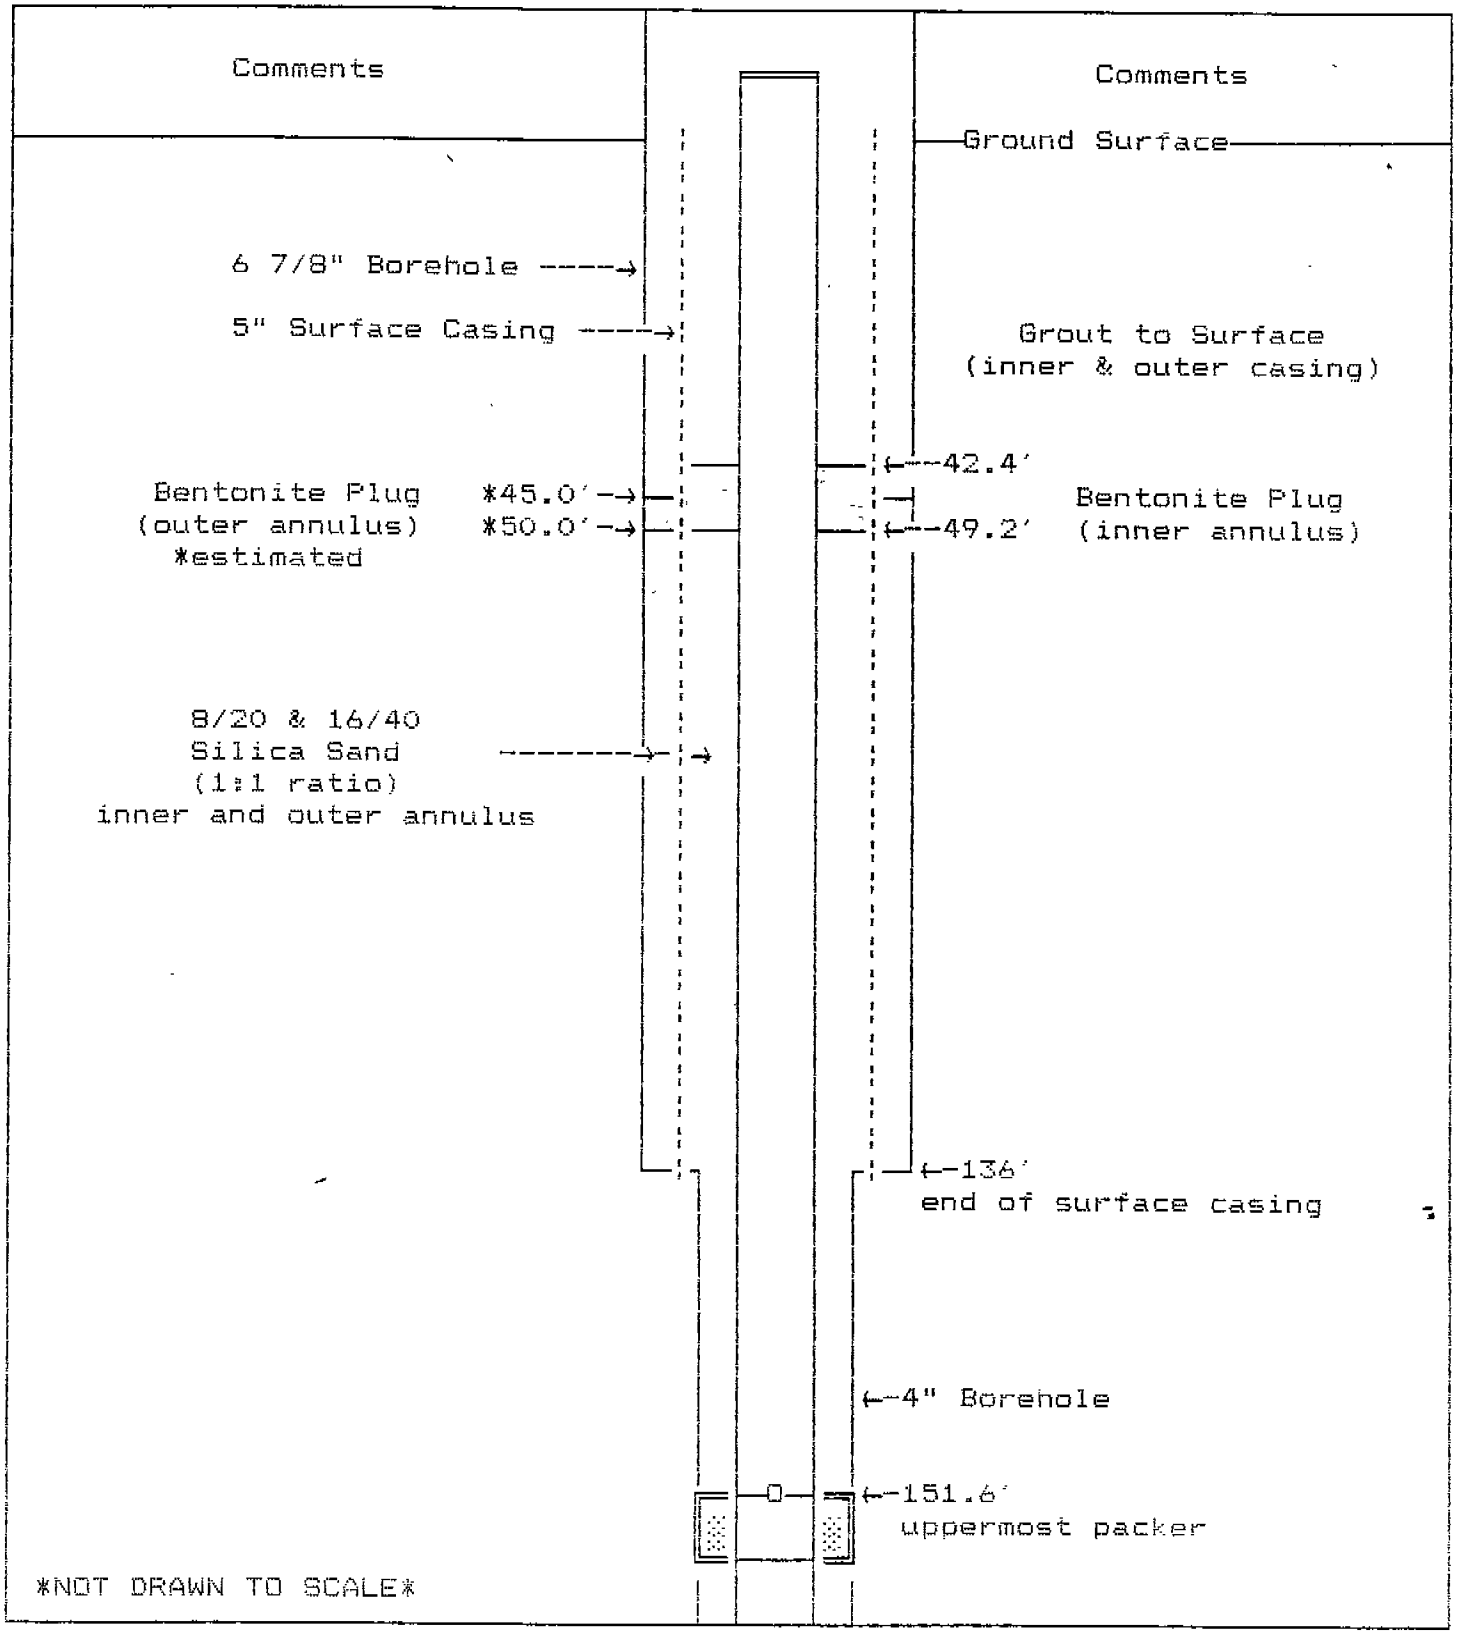

C:\FORMTOOL\PSE\WB\WB-2(D)