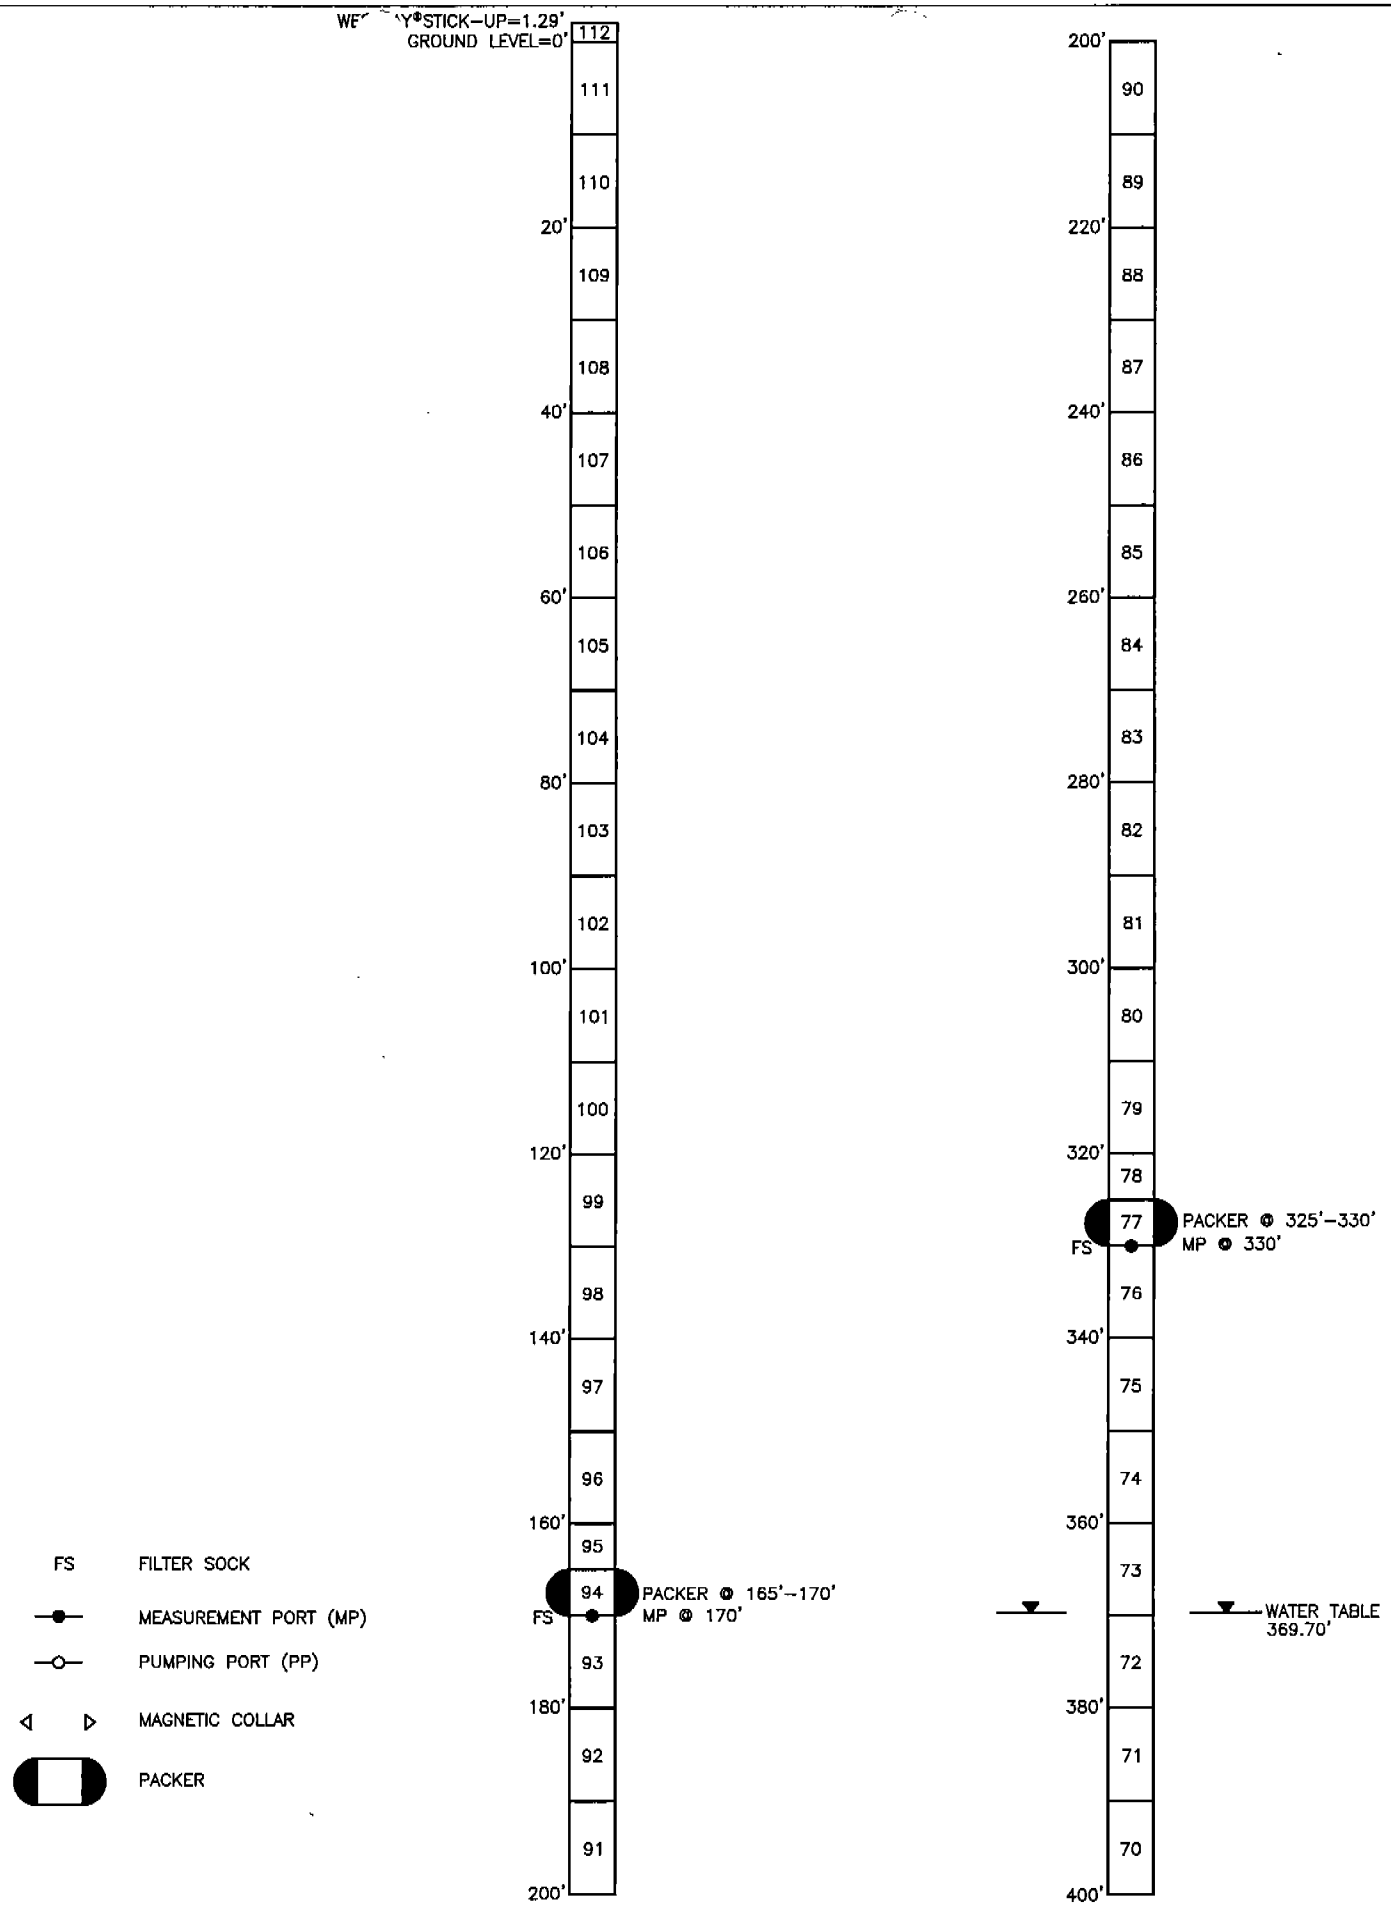

WW-2 WESTBAY® WELL DESIGN

2836

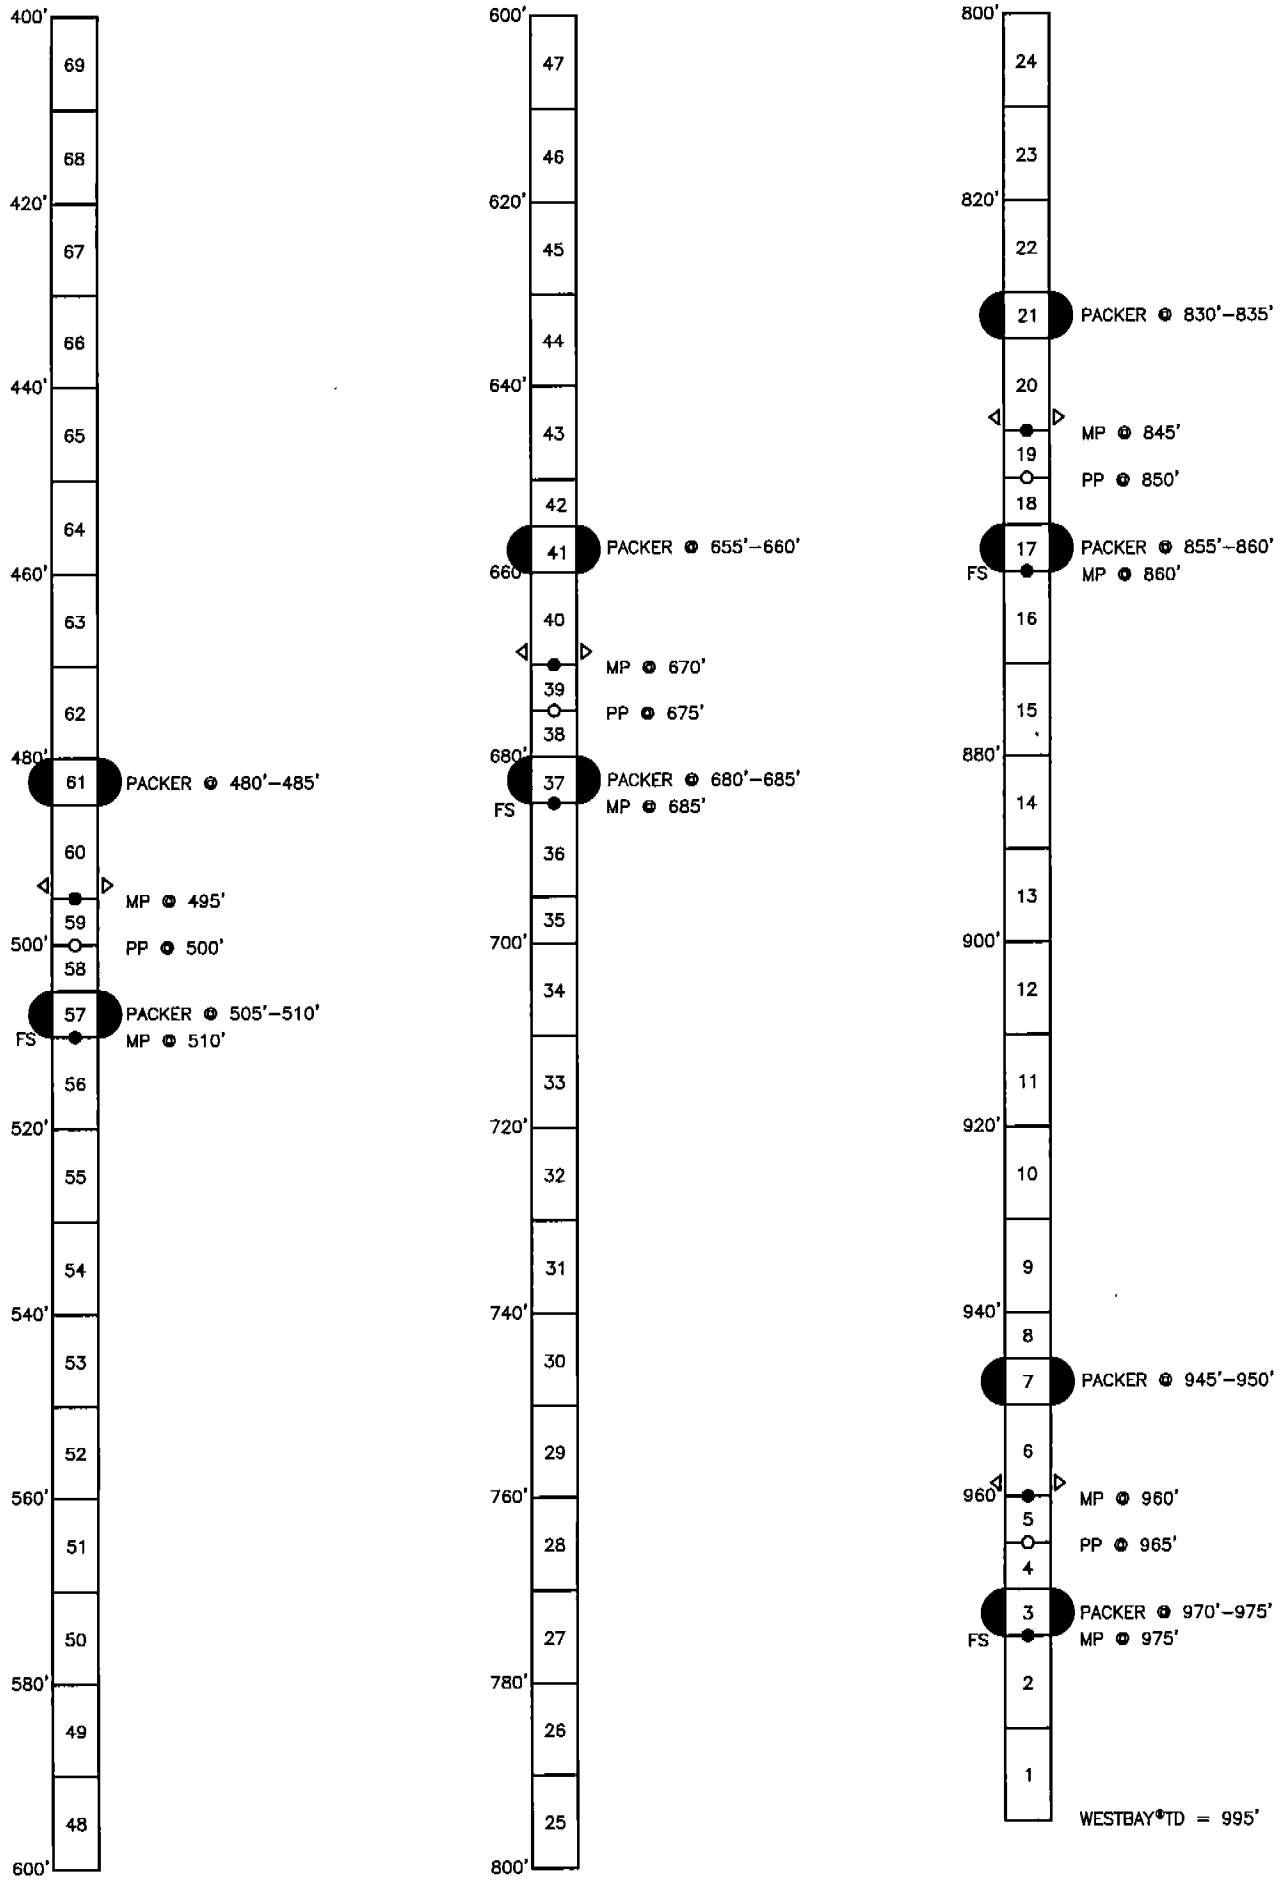

WW–2 WESTBAY® WELL DESIGN

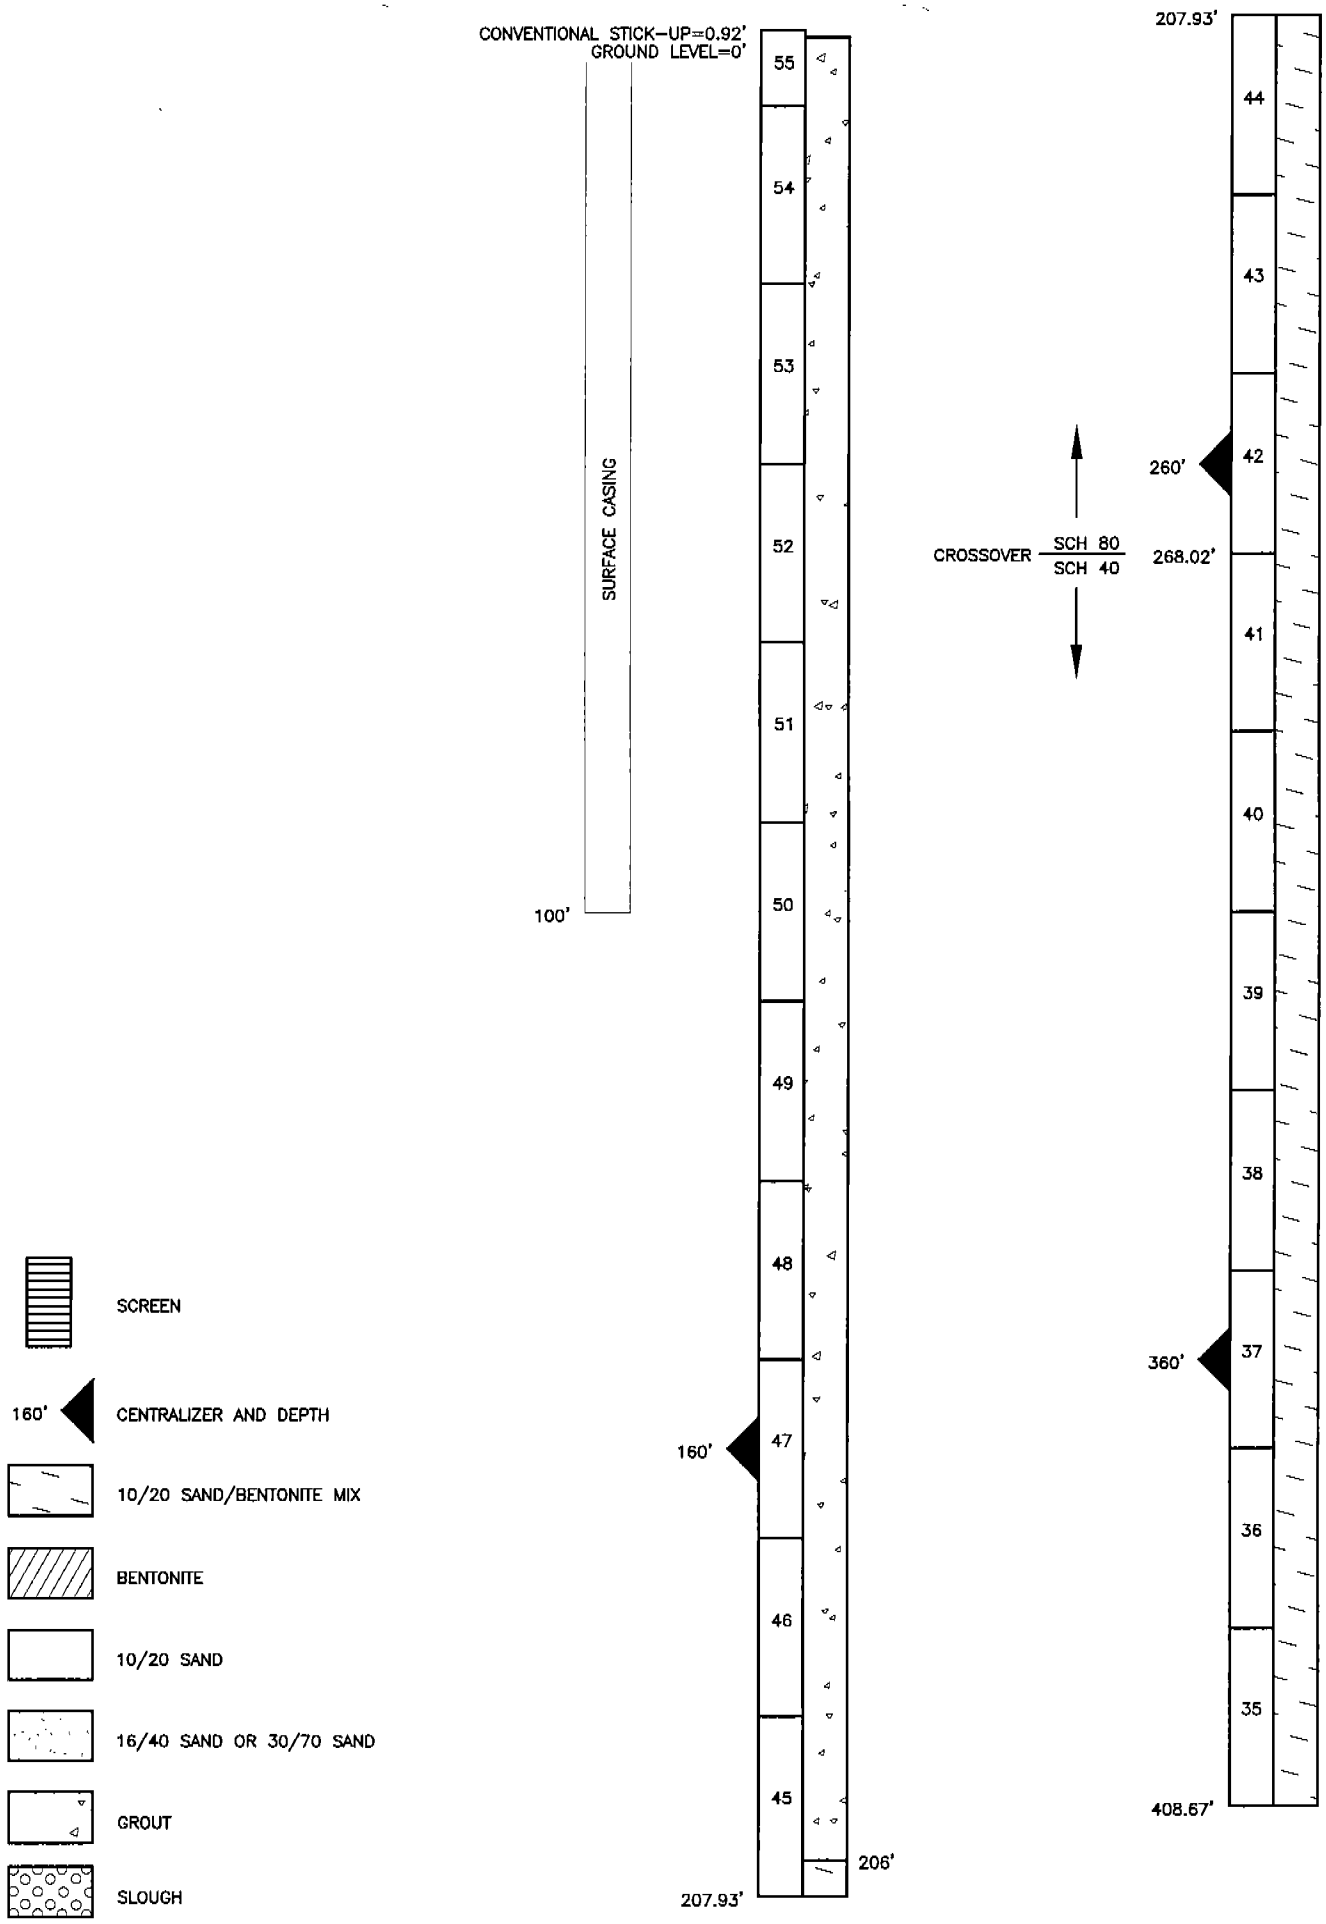

2839

WW-2 CONVENTIONAL WELL DESIGN

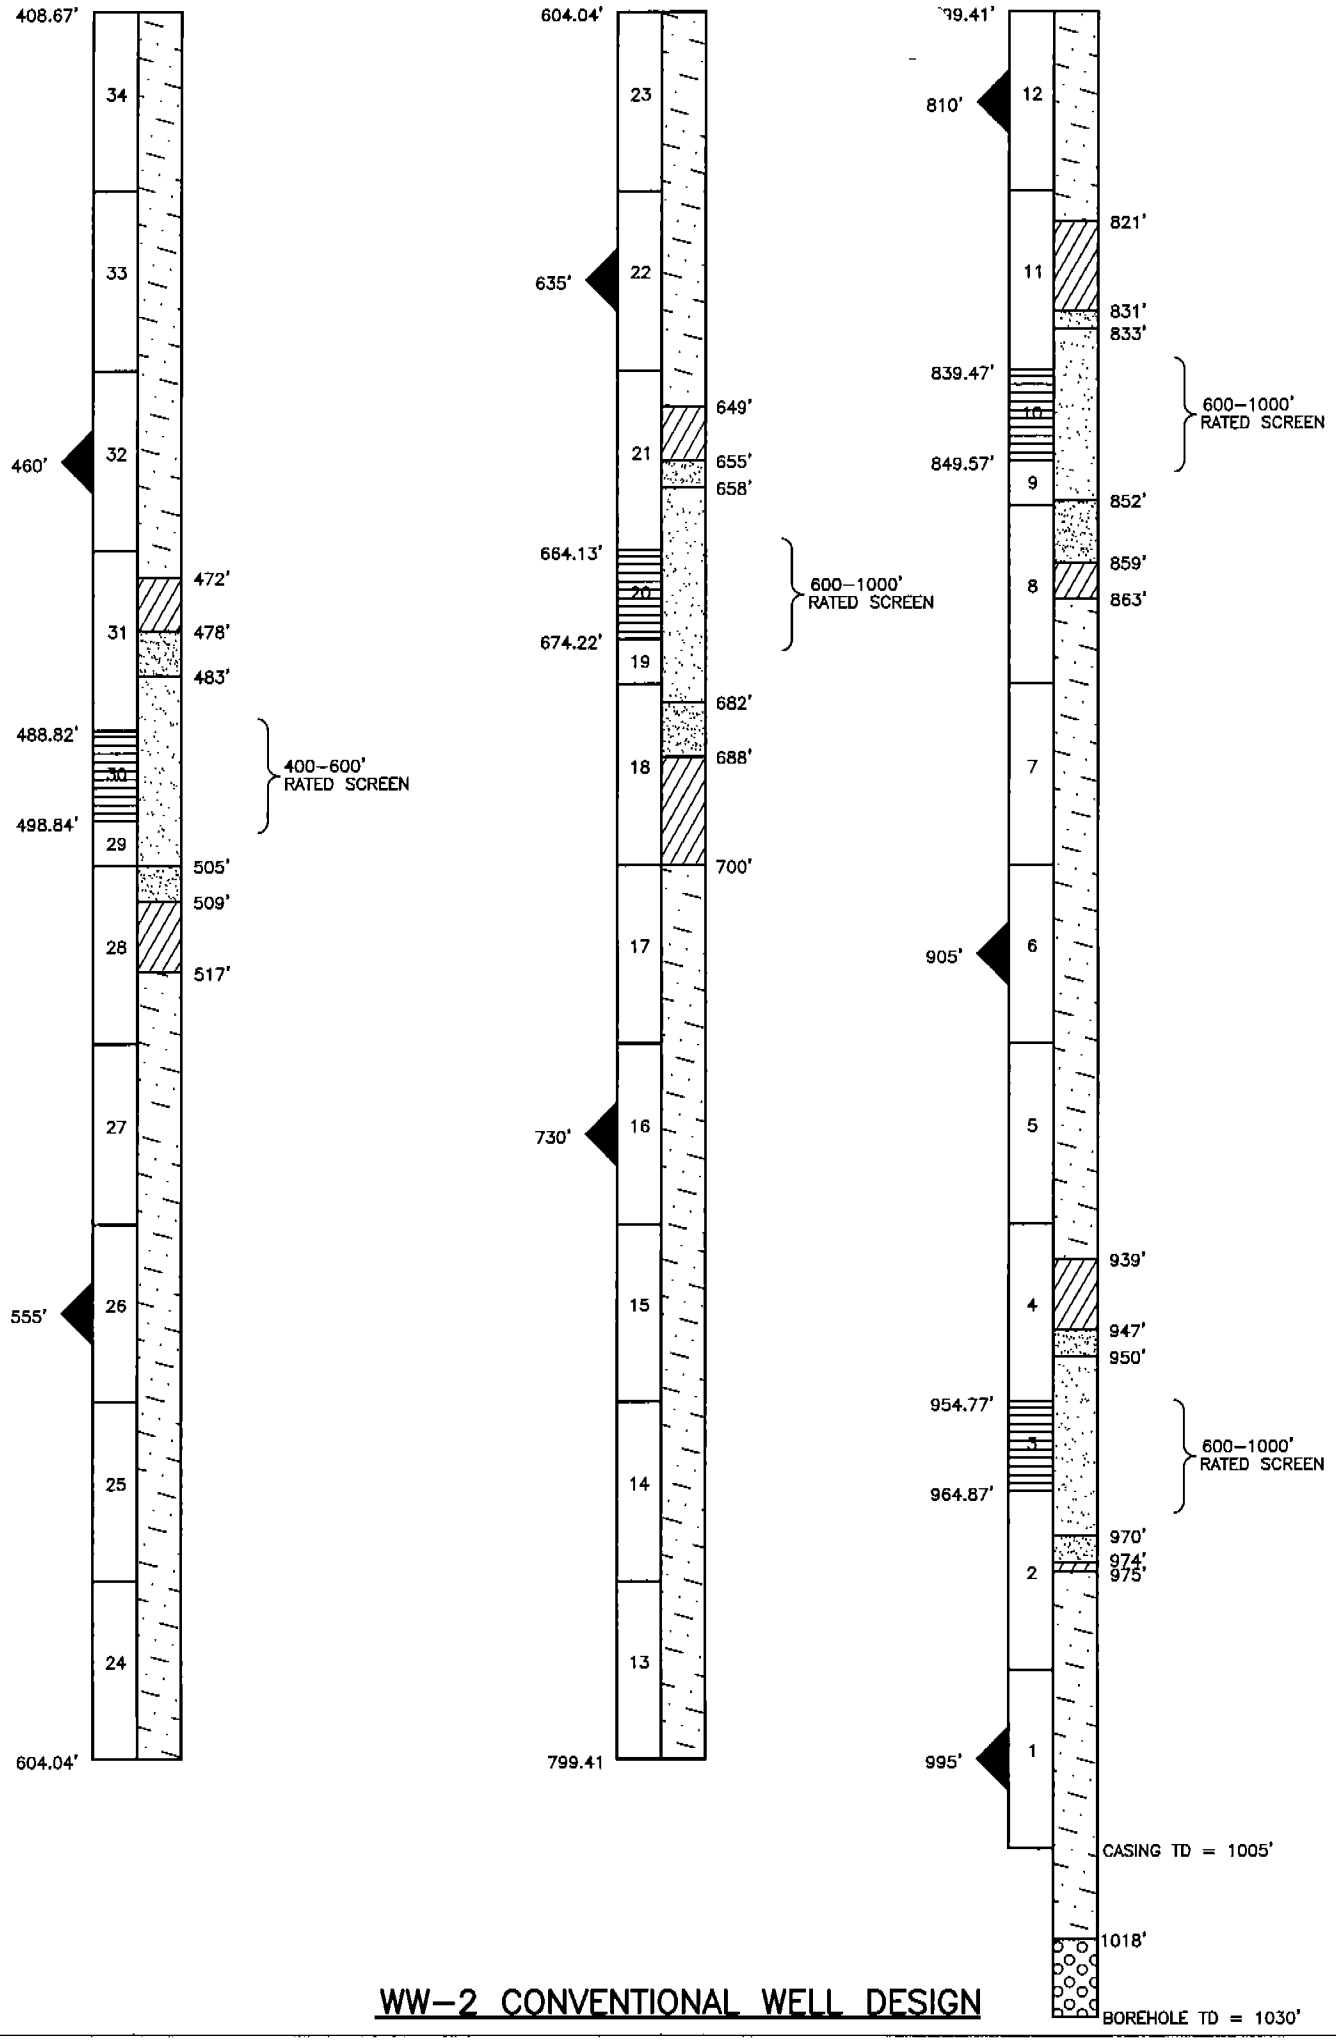

2839

WW–2 CONVENTIONAL WELL DESIGN