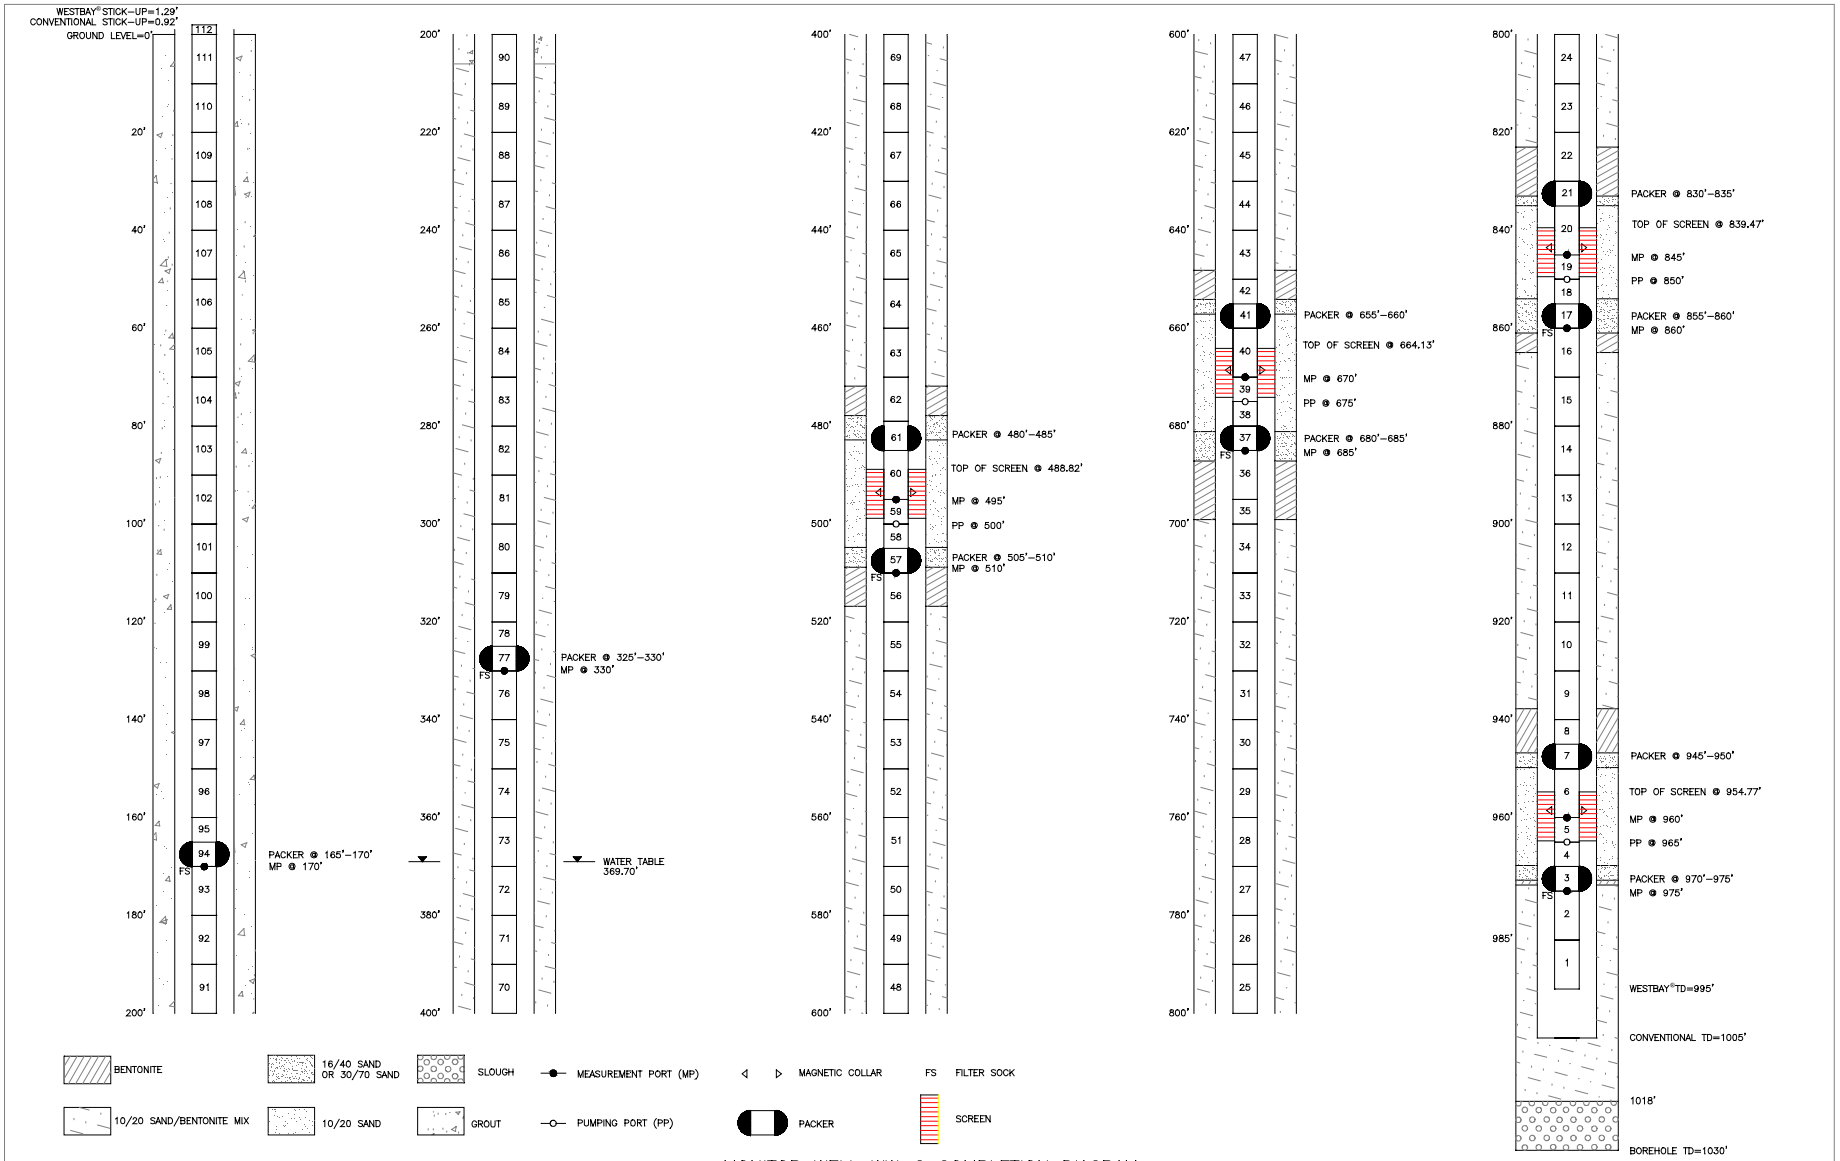

MONITOR WELL WW-2 COMPLETION DIAGRAM

2838