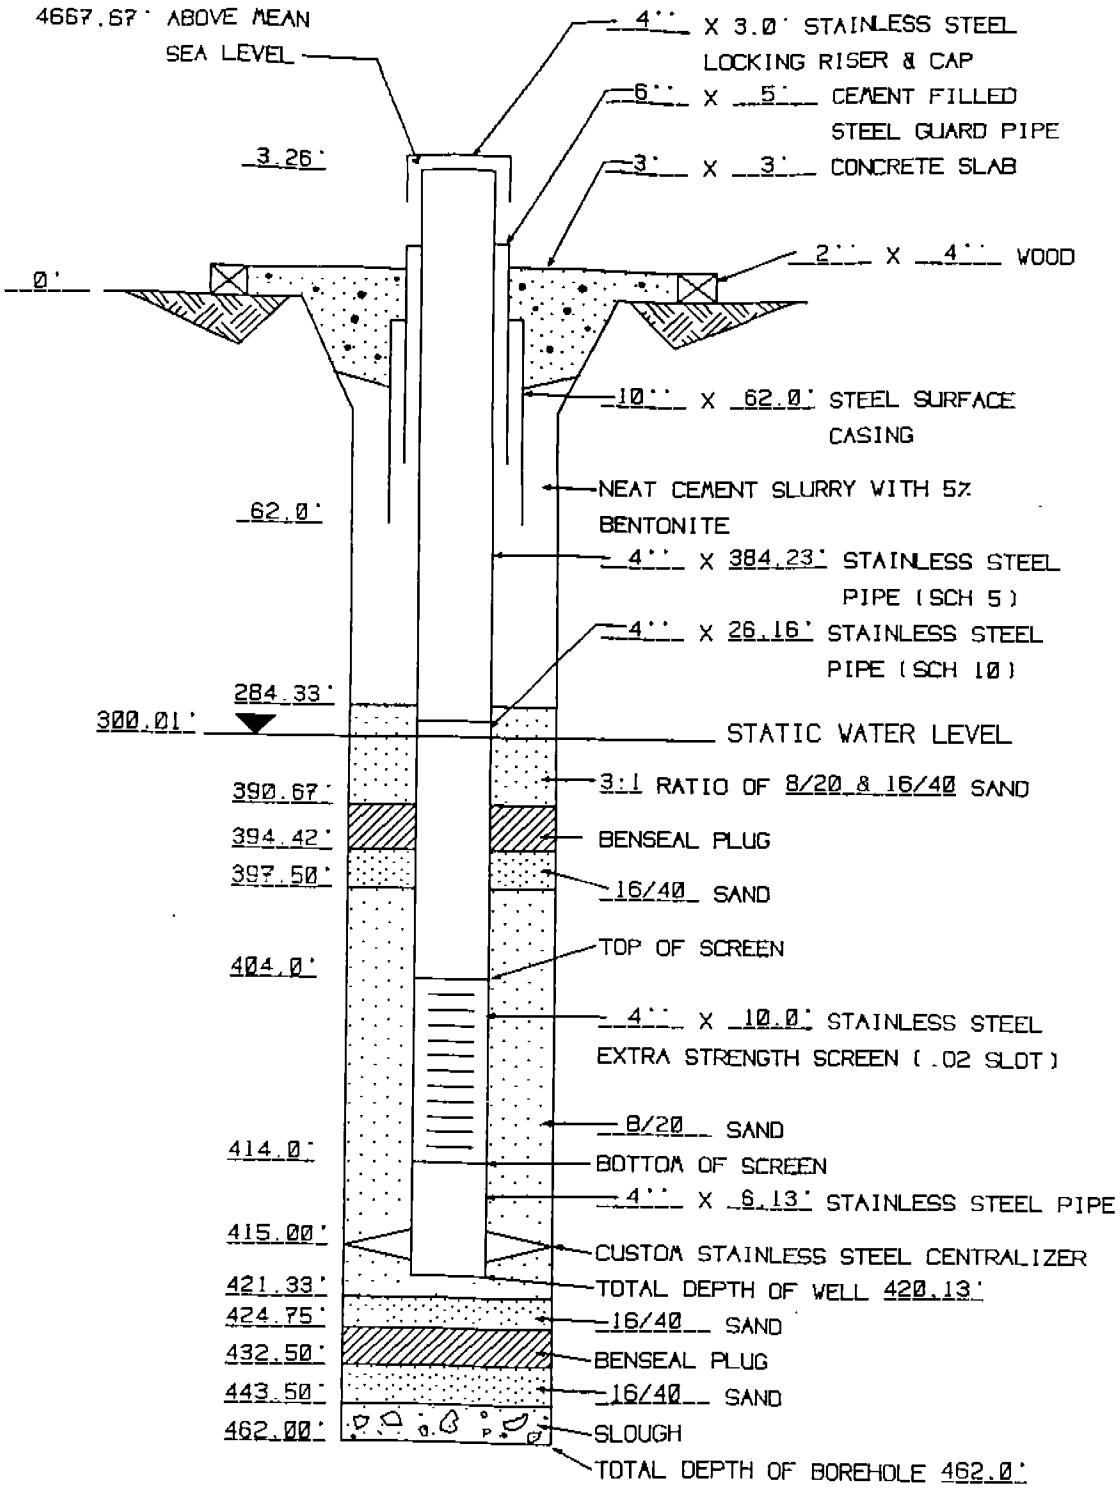

MONITOR WELL BLM-26-404 COMPLETION DIAGRAM